

© COPYRIGHT



ANDREW WARING ASSOCIATES

CONSULTING STRUCTURAL & CIVIL ENGINEERS

(01794) 524447
mail@awaengineers.com
www.awaengineers.com

JOB TITLE


47, BLUE BOAR ROW
SALISBURY

DRG. TITLE

REPAIR DETAIL
ATTIC ROOF.

WHOLE ROOF RACKED
APPROX 600MM
ONCE SET VERTICAL
RE-BRACE EACH
PLANE. NEW 38 X
125 OAK DIAGS.

CAREFULLY REMOVE FINISHES
& BATTENS; SET ASIDE COMMON
RAFTERS FOR RE-USE IF SOUND.
REPLACE LIKE FOR LIKE.
CAREFULLY RE-ALIGN FRAME TO
VERTICAL; CHECKING CONNECTIONS

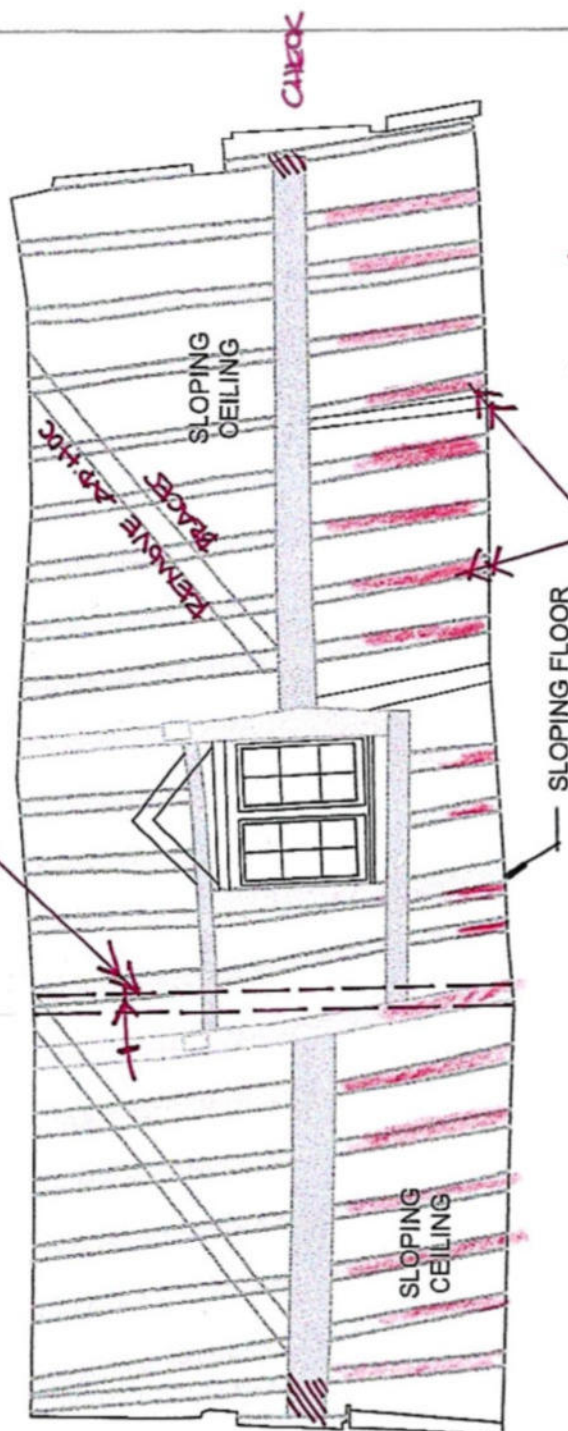

REPLACE LIKE FOR
LIKE DECAYED
RAFTERS - PURLIN
TO PLATE LEVEL.

EXT'S SECTION
N.T.S.

NEW FLITCH PLT
TO PURLIN END
IF REQ'D.

* ALL TIMBERS TO BE NUMBERED &
PHOTOGRAPHED & RECORDED PRIOR
TO ANY WORK COMMENCING. *

SCALE

NTS

DATE

APR' 25

BY

AW

DRG. NO

14084.D04

REV.