



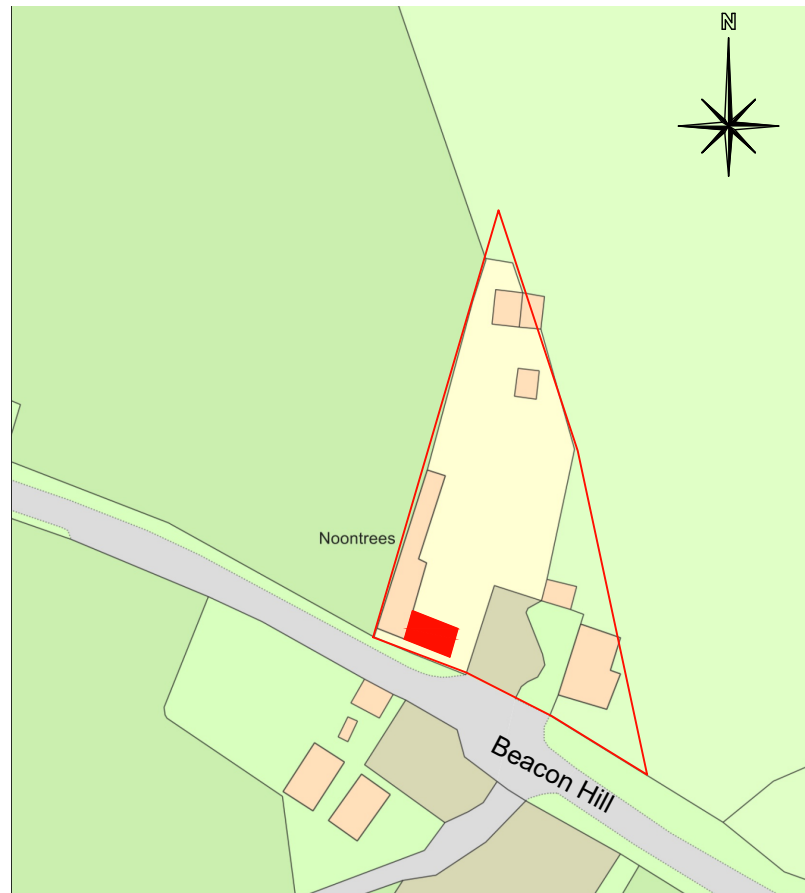

LOCATION PLAN

0 12.5m 25m
SCALE: 1:1250

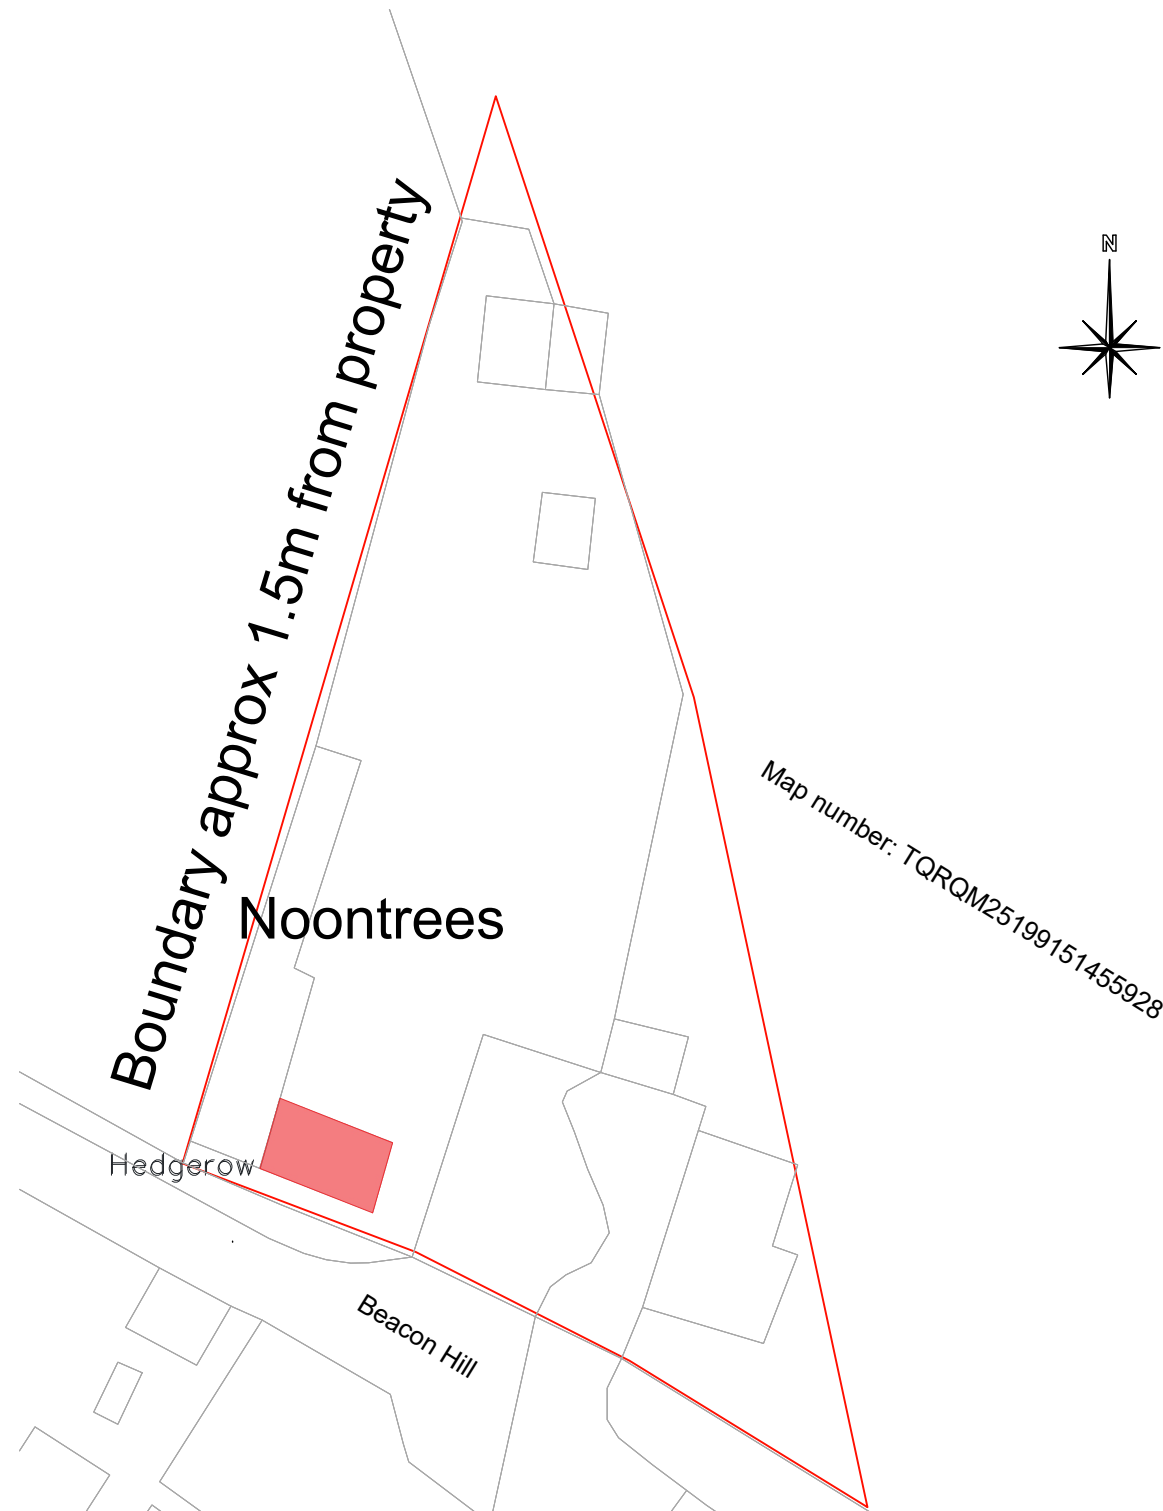

BLOCK PLAN

0 5m 10m
SCALE: 1:500

Do not scale from this drawing except for planning purposes only. All measurements to be checked on site prior to the commencement of works.

ADDRESS: Noontrees, Beacon Hill, Hilmarton, Calne SN11 9HT
DRAWING TITLE: LOCATION & BLOCK PLAN
DRAWING NO: 011 PL 01
SCALE: A3 @ 1:1250 & 1:500
DRAWN BY: PF DATE: March 2026