


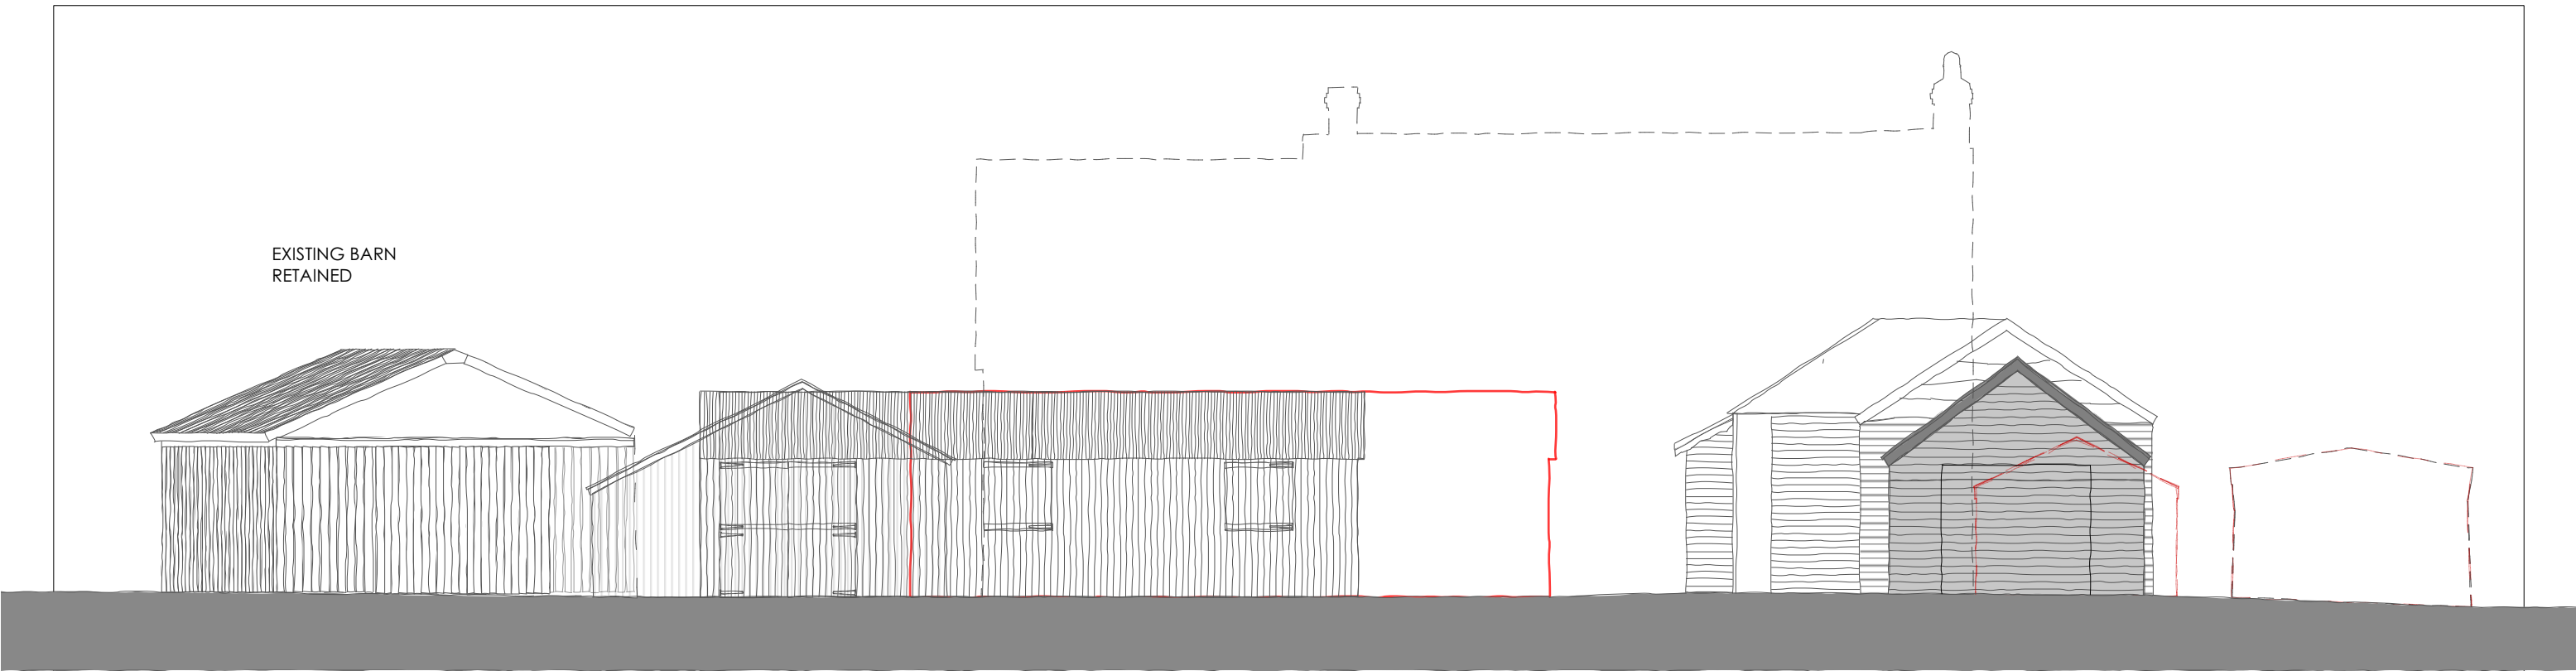


PROPOSED ELEVATION A- SOUTH WEST

EXISTING BARN B (RETAINED)

CARPORT A IN FOREGROUND NEW HORSE STABLES (REDUCED FOOTPRINT FROM ORIGINAL)

EXISTING BARN E(RETAINED)

NEW STORE H (F AND G DEMOLISHED)

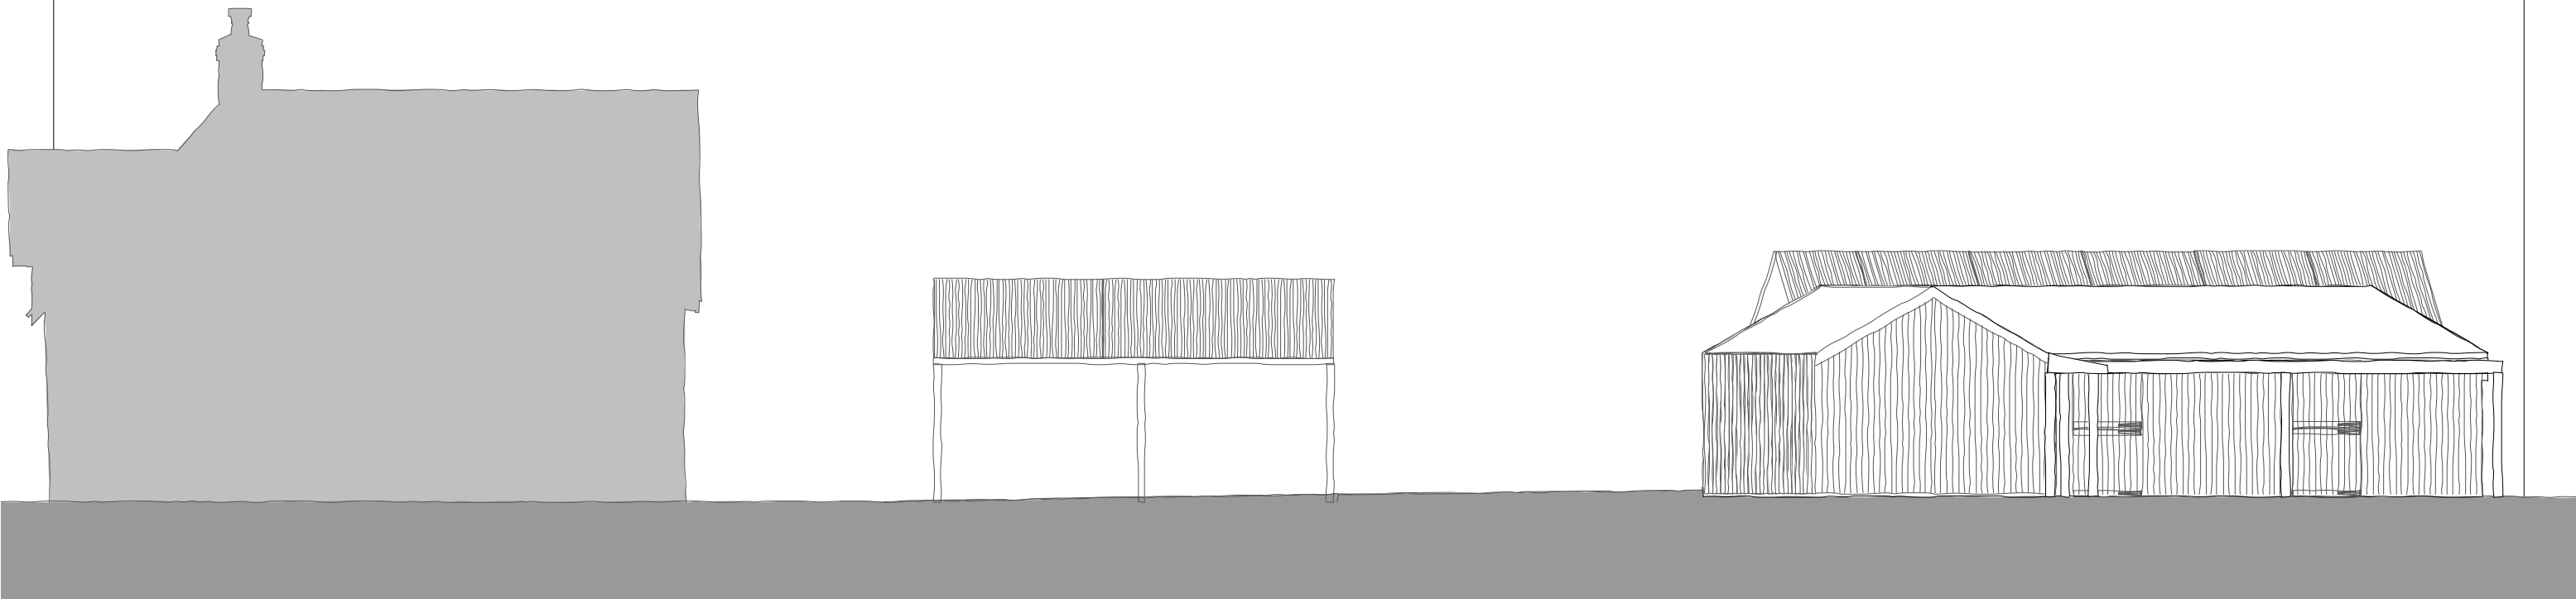

PROPOSED ELEVATION - NORTH EAST
EXISTING MAIN HOUSE

EXISTING CAR PORT A (RETAINED)


EXISTING BARN B BEHIND AND NEW HORSE STABLE IN FOREGROUND

MATERIALS - ALSO REFER DAS PHOTOS

EX AND PROPOSED ROOFS - CORRUGATED SHEET , PROFILE DARK COLOUR METAL

EX AND PROPOSED WALLS - HORIZONTAL AND VERTICAL TIMBER BOARDING NATURALLY WEATHER OR STAINED

EX WINDOWS / A GENERAL OFF PEG PAINTED TIMBER
NO WINODWS IN NEW PROPOSALS

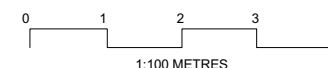

AMENDMENT:		DATE
Status	PLANNING	
Job no / drawing no	Job title	
868 P WOCP 20	62 USW-Stables	
Drawing title		
Prop Elevations 1		
Date	Sheet	Scale
SEPT 2025	A3	1:100
Drawn by	Checked by	
 www.hetreedross.com 01225 755867		