


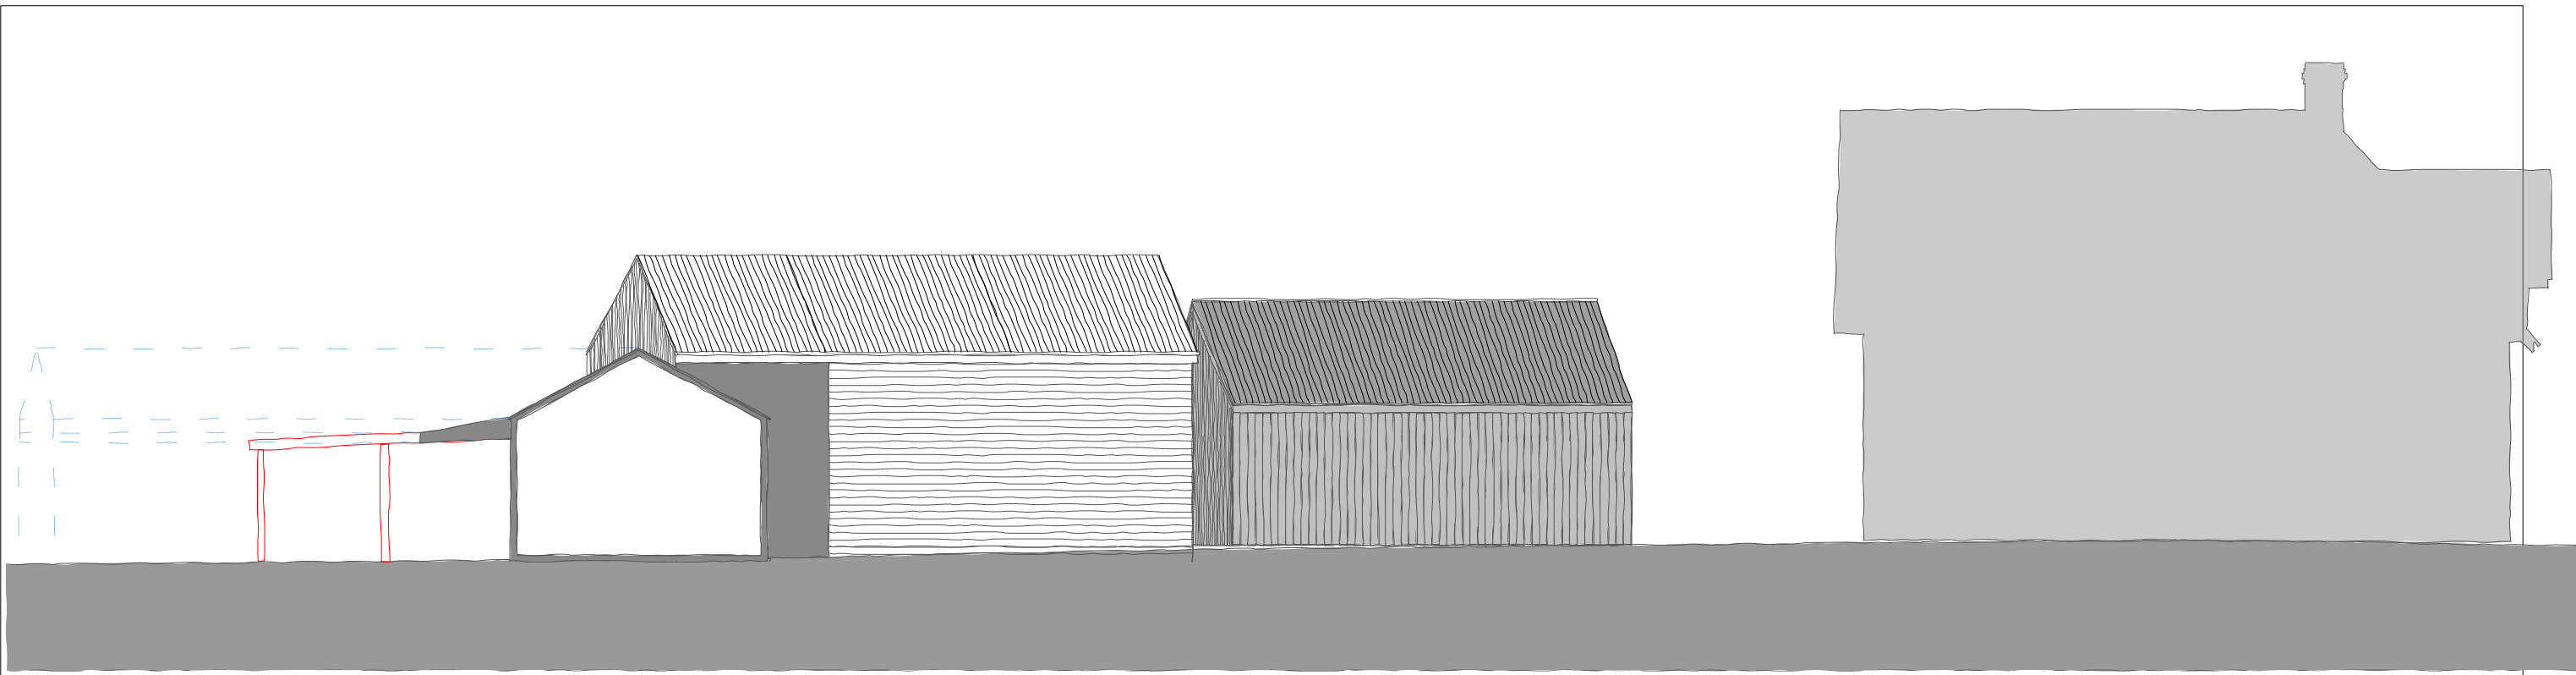


EXISTING SECTIONAL ELEVATION B FROM SOUTH WEST
 PROPOSED STABLES
 BLUE SHOWS EXTENT NORTH IN SECTION

EXISTING BARN E (RETAINED)

PROPOSED BARN H

OUTLINE EX HOUSE

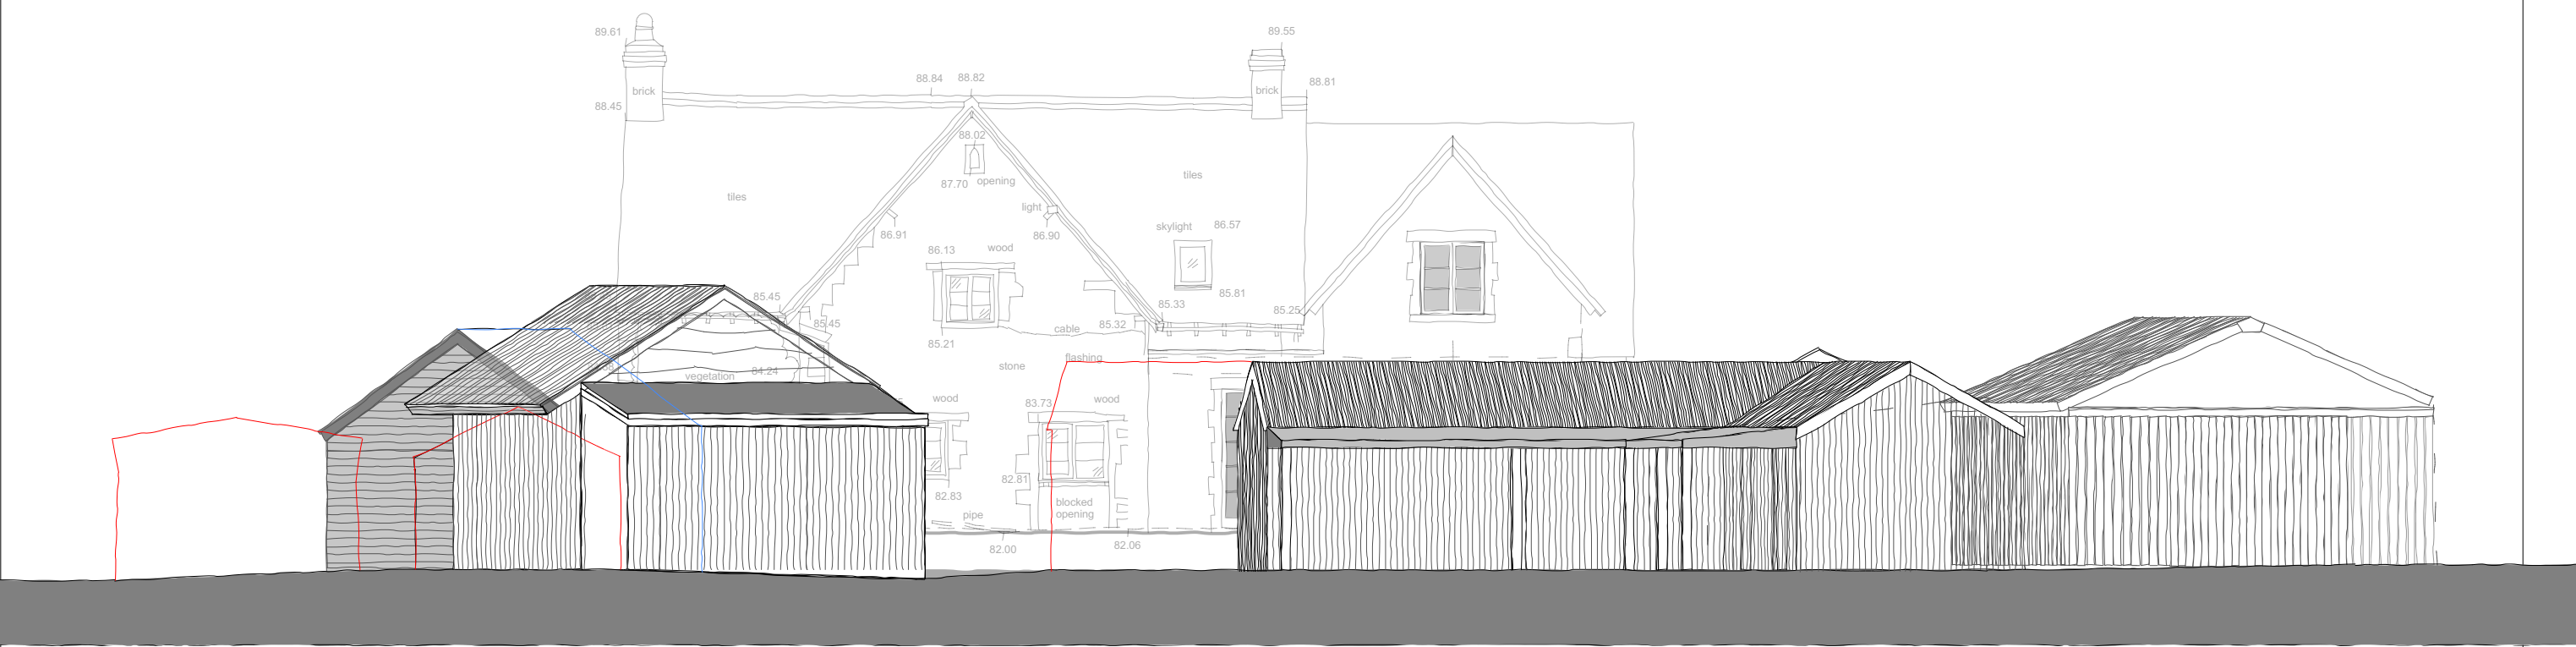


PROPOSED ELEVATION FROM NORTH WEST
 EX STORE G AND PART OF F SHOWN IN RED NEW BARN H PARTIALLY VISIBLE . REMAINDER INDICATED IN BLUE

PROPOSED STABLES C

LEAN TO D, APEX OF GARAGE A VISIBLE BEHIND

EX B.

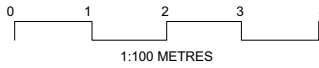

D. APEX OF GARAGE A VISIBLE BEHIND				DATE
AMENDMENT:				
Status	PLANNING			
Job no / drawing no	Job title			
868 P/WOCP 21	62 USW-Stables			
Drawing title				
Prop Elevations 2				
Date	Sheet	Scale	Drawn by	Checked by
APRIL 2026	A3	1:100		
hetreed ross architects hra www.hetreedross.com 01225 755867				