


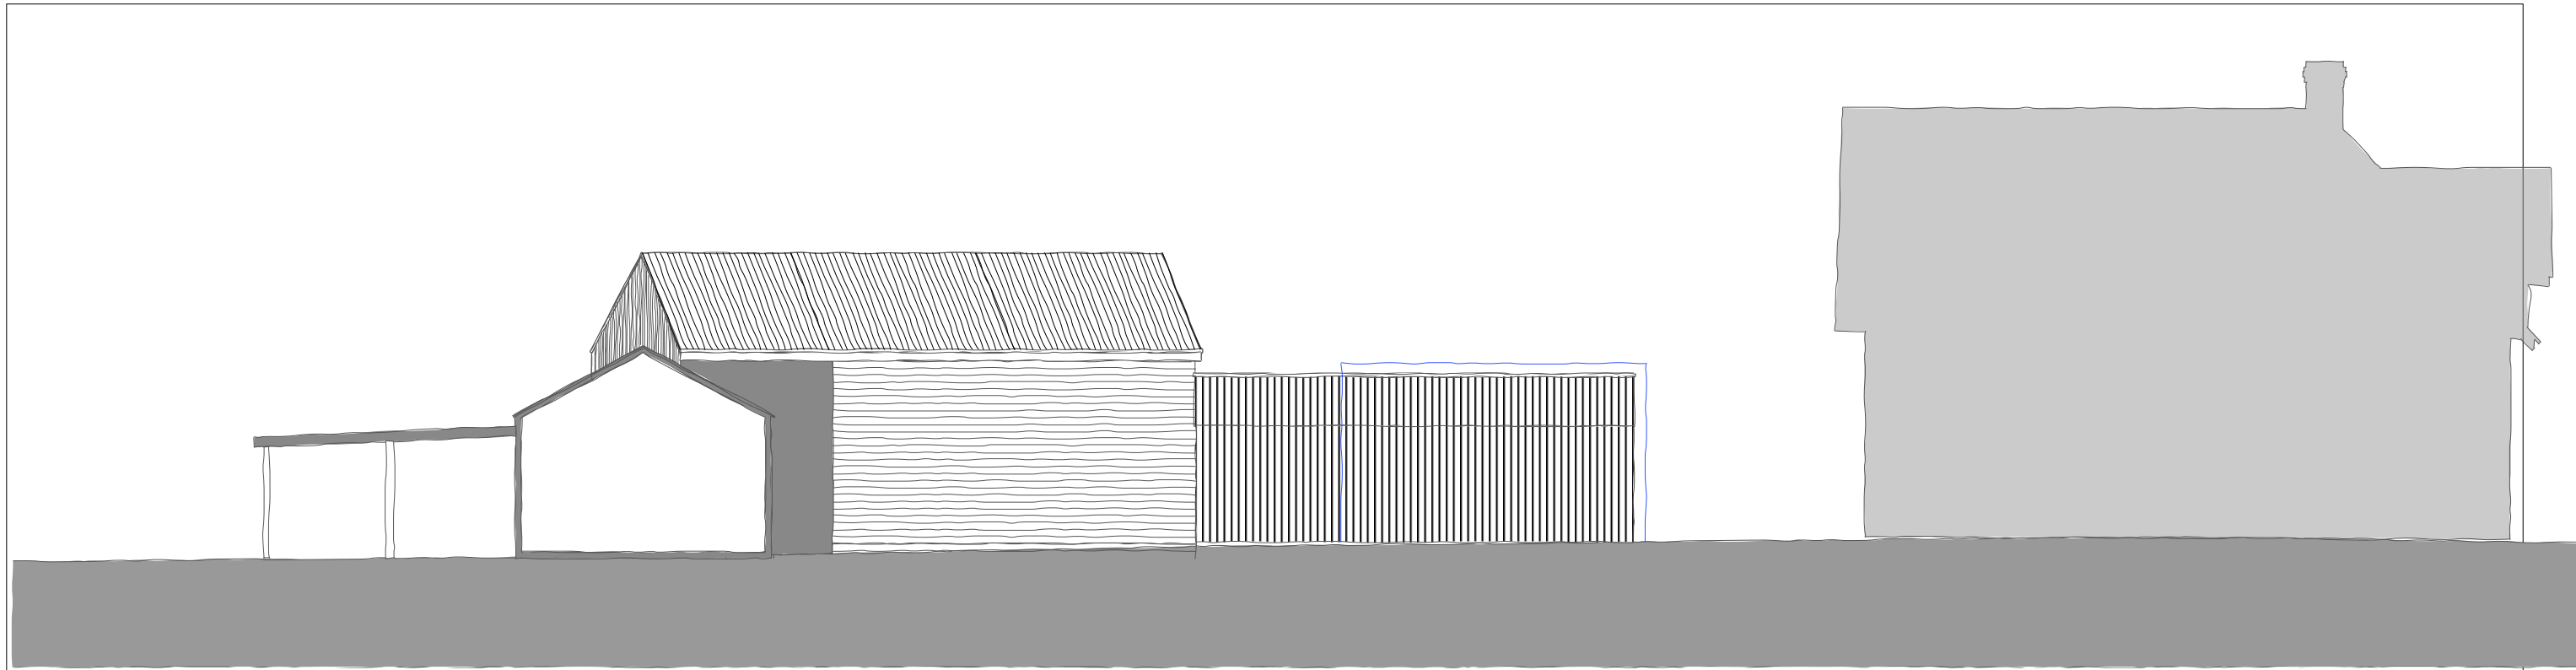


EXISTING SECTIONAL ELEVATION B FROM SOUTH WEST
EXISTIGN STABLES C WITH LEAN TO D

EXISTING BARN E (RETAINED)

EXISTIGN STORE F WITH G IN BLUE BEHIND

OUTLINE EX HOUSE

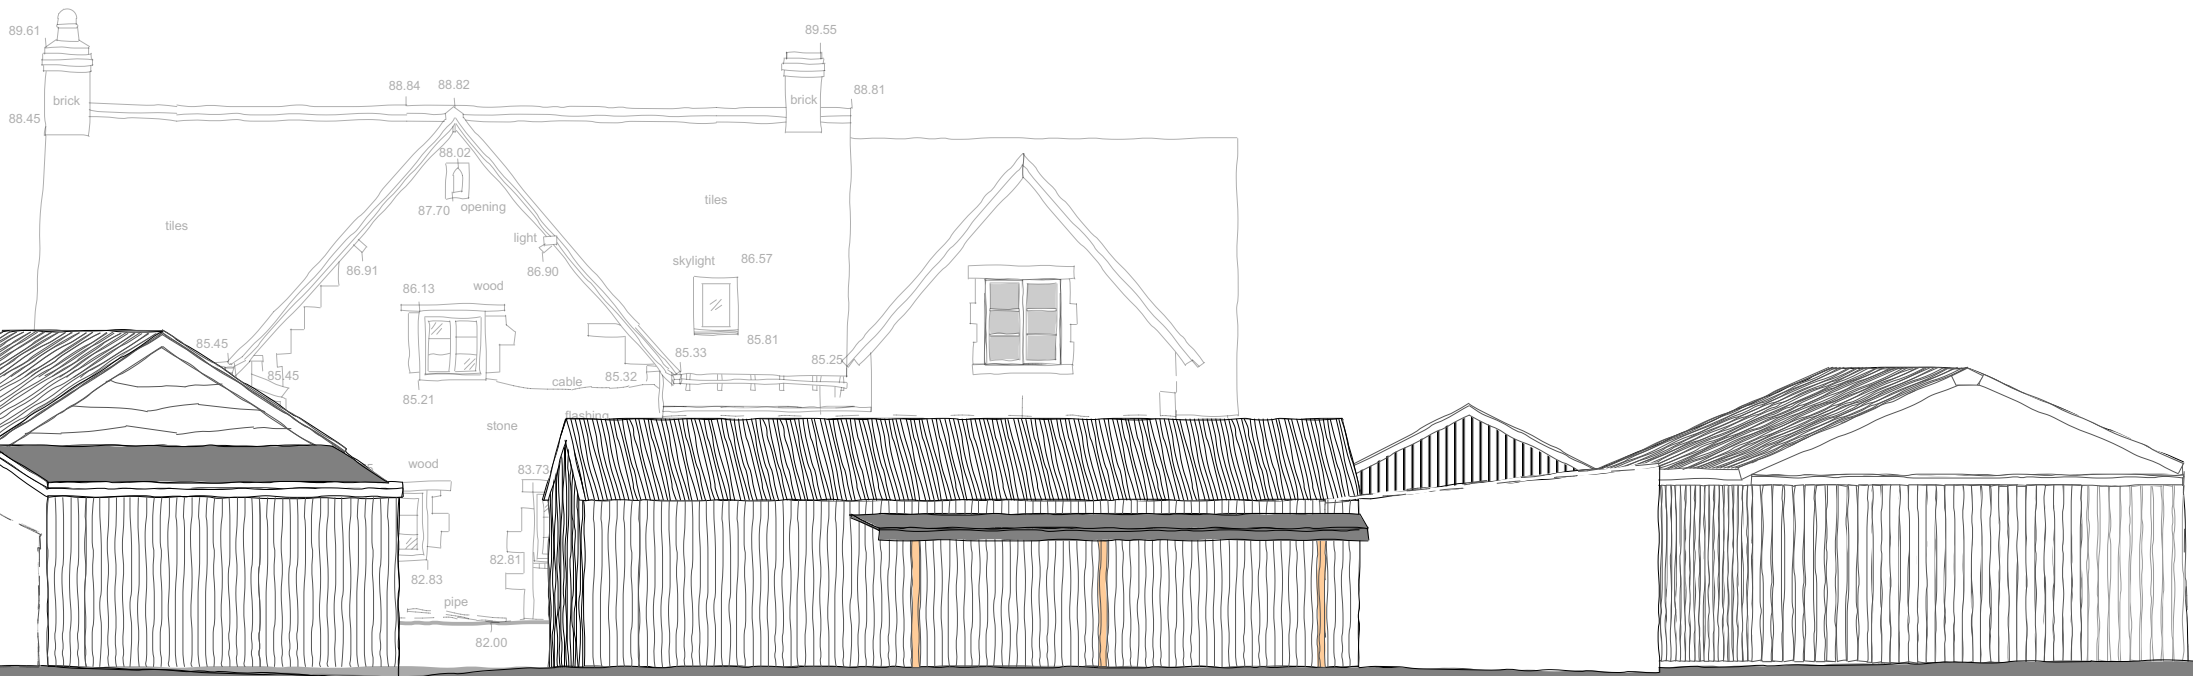


PROPOSED ELEVATION FROM NORTH WEST
EX STORE G AND PART OF F VISIBLE

EXISTIGN BARN S E AND LEAN TO ALL RETAINED

EX STABLES C & LEAN TO D APEX OF GARAGE A VISIBLE BEHIND

EX BARN B

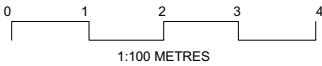

AMENDMENT:			EX BARN B		DATE
Status			PLANNING		
Job no / drawing no		Job title			
868 S/WOCP 03		62 USW-Stables			
Drawing title					
Ex Elevations 2					
Date	Sheet	Scale	Drawn by	Checked by	
APRIL 2026	A3	1:100			
					
			www.hetreedross.com 01225 755867		