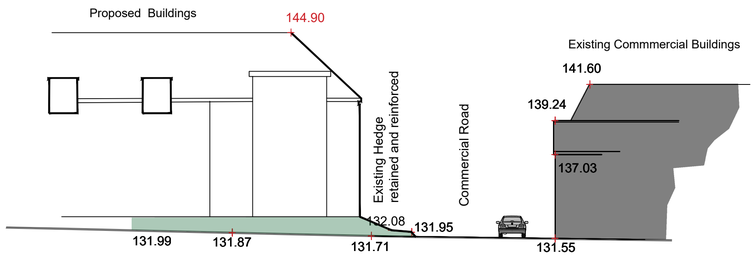

SECTION A

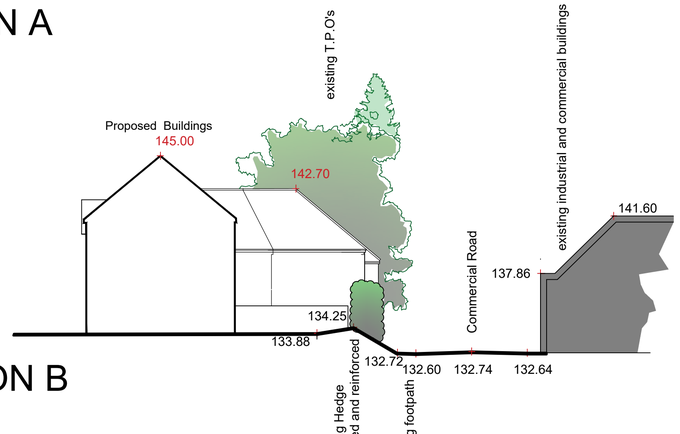

SECTION B

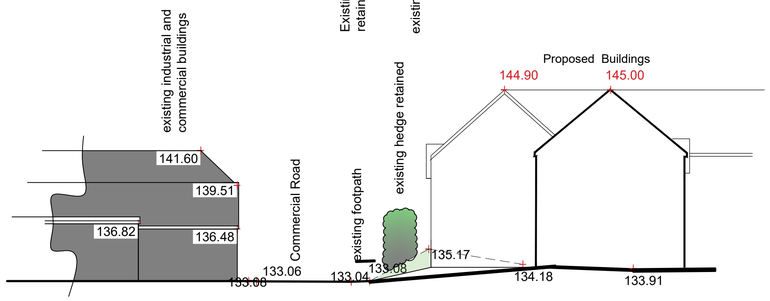

SECTION C

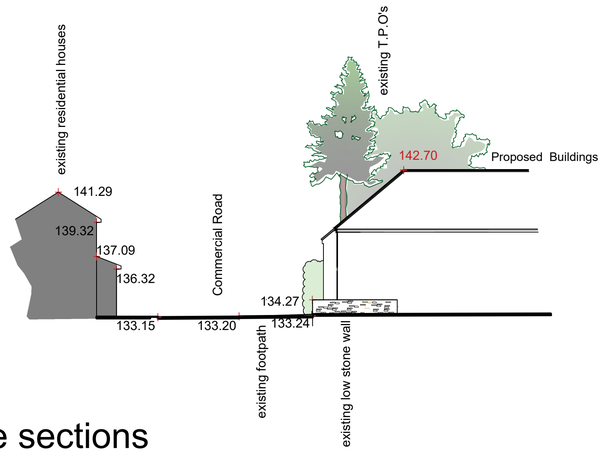

SECTION D

Proposed site sections
scale 1:200

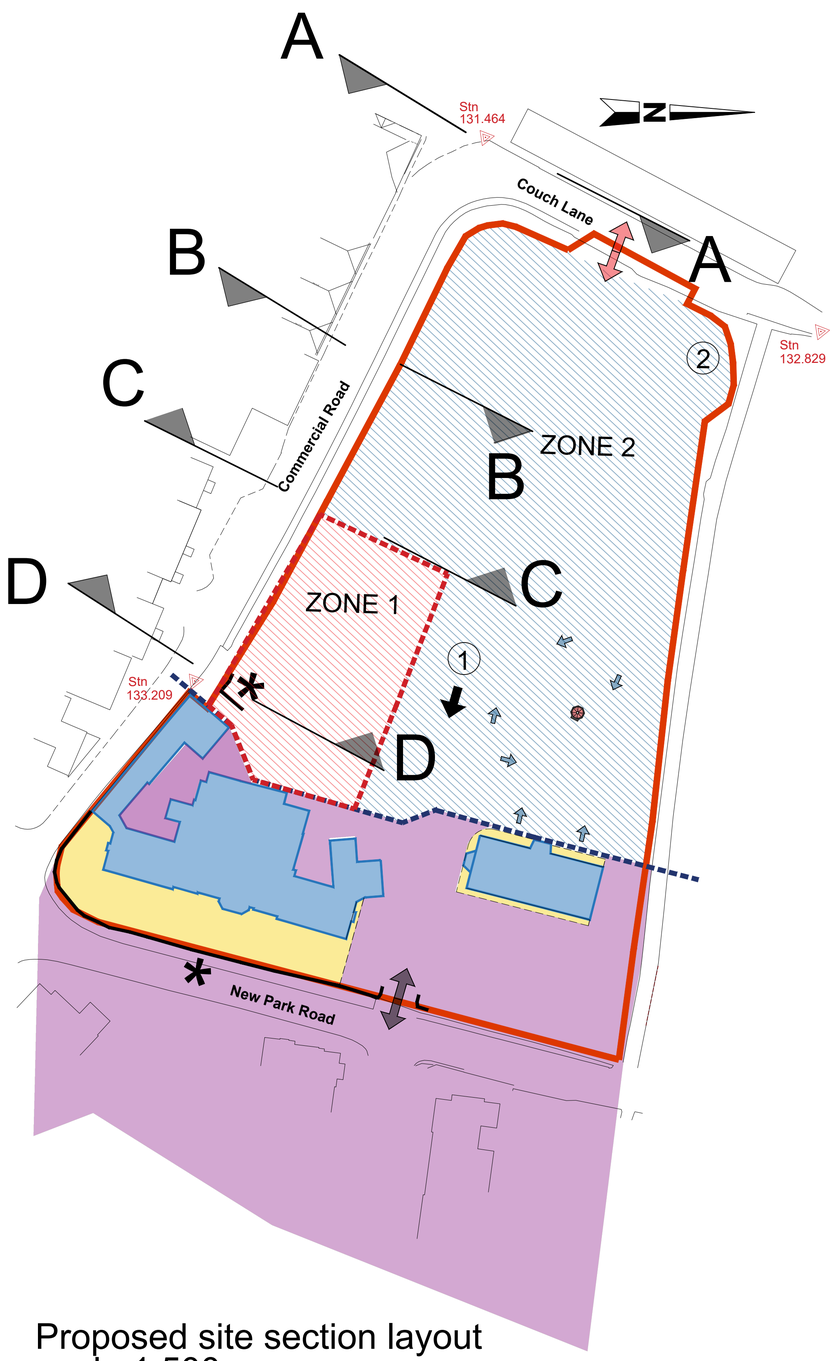

Proposed site section layout
scale 1:500

NOTES:
Level information is taken from TOPO survey by Sesurvey using OSGB data.

Stn 131.464 Denotes data control stations

Note:
All designs and information conveyed are the intellectual property of APEX PLANNING DESIGN. The unauthorised copying,usage or distribution of this drawing or the contents of; in part or in whole is forbidden without express permission.
All dimensions to be checked on site and any discrepancy immediately reported to APEX PLANNING DESIGN.
©Copyright all rights reserved.APEX PLANNING DESIGN 2026.
The drawings produced are Apex Planning Design interpretation of an approved third party design. These drawings are for the purposes of planning only. Any changes to the approved planning drawings are entirely the clients own design, undertaken at their instruction and are implemented at their own risk.

Site

Devizes Community Hospital Site
New Park Road
Devizes
Wiltshire
SN10 1EF

Title

Proposed Site Sections with Indicative Heritage & Urban Design Parameter Plan overlay

Scale

1:200,1:500@A1

Date

April 2026

Drawn

Stewart Maxwell BSc. (Hons)

Drg Number

APD-05-25-37

Revisions

Scales

1:200 Metric Scale Bar
0 2 4 6 8 10 12 14 16 18

1:500 Metric Scale Bar
0 5 10 15 20 25 30m

APEX PLANNING DESIGN

Email: stewart@apexpd.co.uk