

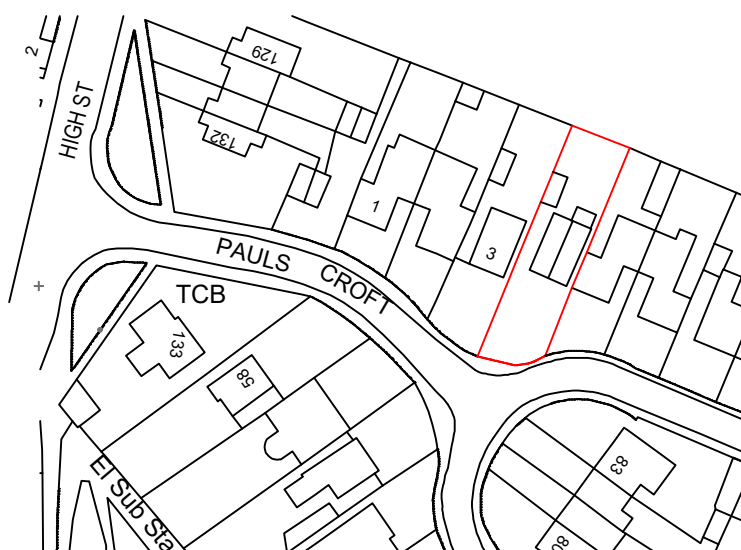


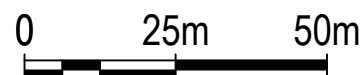

1:1250

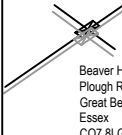

<table><tr><td>REV</td><td></td></tr></table>		REV		4 Pauls Croft Cricklade Swindon SN6 6AH	Ordnance survey.
REV					
COPYRIGHT. This drawing is copyright and must not be reproduced without written consent. <u>All Measurements to be checked on-site.</u> <u>Do not scale from this drawing.</u>					
 Wright Ruffell Cameron Architectural Design Service Beaver House Plough Road Centre Great Bentley Essex CO7 8LG Tel: 01206 250601 Fax: 01206 251443 E-mail: Andy@Wrcads.co.uk Web Site: wrcads.co.uk		Paper Size A4 SCALE 1:1250 DATE 07/05/2026 PROJECT NO. 3009 DWG. NO. P02	DRAWN BY Andy Cameron CIAT(Affiliate), OCDEA CHECKED BY		