



NOTES

Do not scale from these drawings unless for Planning purposes. Figured dimensions only are to be used.


All dimensions must be checked on site by the contractor prior to the commencement of any fabrication or building works.

Where applicable, dimensions and details are to be read in conjunction with specialist consultants' drawings, any disparity between drawings is to be brought to attention prior to the commencement of any fabrication or building works.

REVISIONS

REV	NOTE	DATE
A	General site layout amended to reflect ecological buffer zones required - comments by NB amended by PR	12/11/2020
B	Site layout amended - solar panels reduced to avoid areas of archaeological interest - comments by NB amended by PR	12/01/2021
C	Further solar panels reduced & final line boundaries altered to suit reductions - comments by NB amended by PR	15/01/2021
D	Further alterations to areas included within proposal, enhance bio-diversity area added - comments by NB amended by PR	19/01/2021
E	Further alterations to areas included within proposal, enhance bio-diversity area added - comments by NB amended by PR	02/02/2021
F	Stock proof fencing to bio-diversity area added - comments by NB amended by PR	23/02/2021

- Existing trees to be retained
- Existing vegetation retained
- Grassland to be managed through sheep grazing
- Edge of buffer zone and management tracks - Grass tracks
- Proposed post and wire stock-proof fence
- Proposed solar panels
- Proposed batteries
- Proposed inverters
- Proposed 'gapping up' of hedgerows with native species
- Proposed species rich grassland / wildflower meadow
- Proposed bat boxes
- Proposed bird boxes
- Proposed areas for log piles: for terrestrial refugia to provide sites of shelter for reptile and amphibian species
- Proposed CCTV

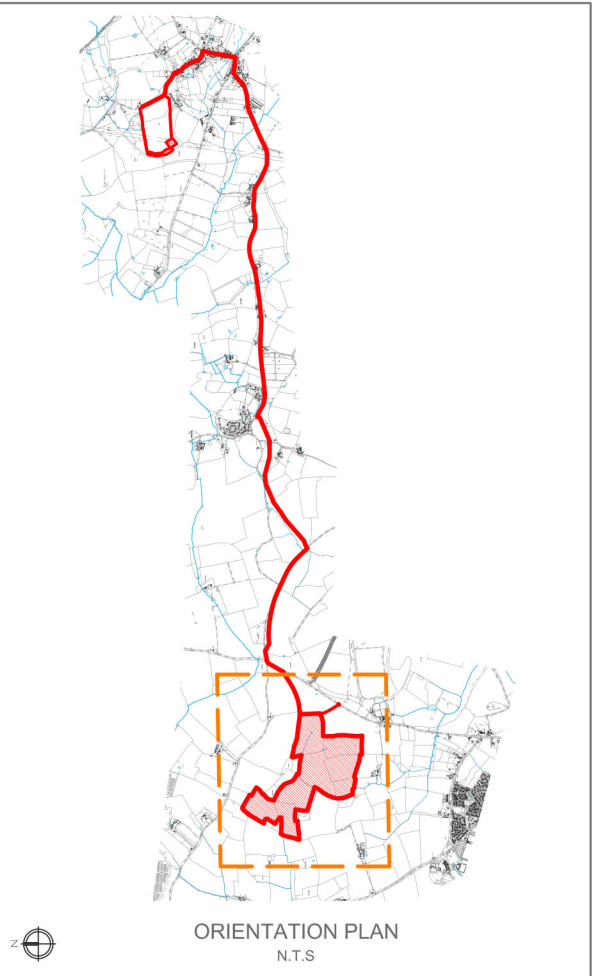

JOB TITLE

Proposed Solar Site at Five Lanes

CLIENT DETAILS

5 Lanes Solar Project Ltd

DRAWING TITLE

SITE BLOCK PLAN - PROPOSED

SCALE

1:2500 @ A1

DRAWING STATUS

Planning Issue

DRAWING NUMBER

20_09_301

REV

F

DRAWN

PR

CHECKED

PG / NB

DATE

23/02/2021

KINGSTON HOUSE, BLACKBROOK BUSINESS PARK, TAUNTON SOMERSET, TA1 2PX TEL 01823 445030, FAX 01823 445031

SITE BLOCK PLAN - PROPOSED
Scale 1:2500 @ A1