




ELEVATION 1

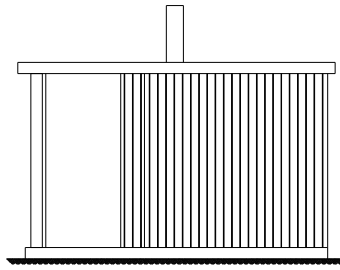

ELEVATION 2

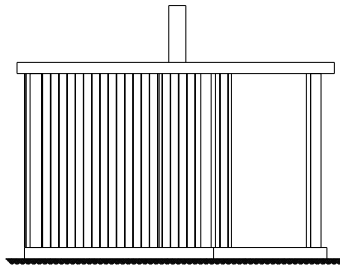


ELEVATION 3

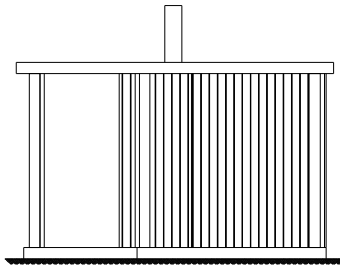


ELEVATION 4

PROPOSED ELEVATIONS
1:100

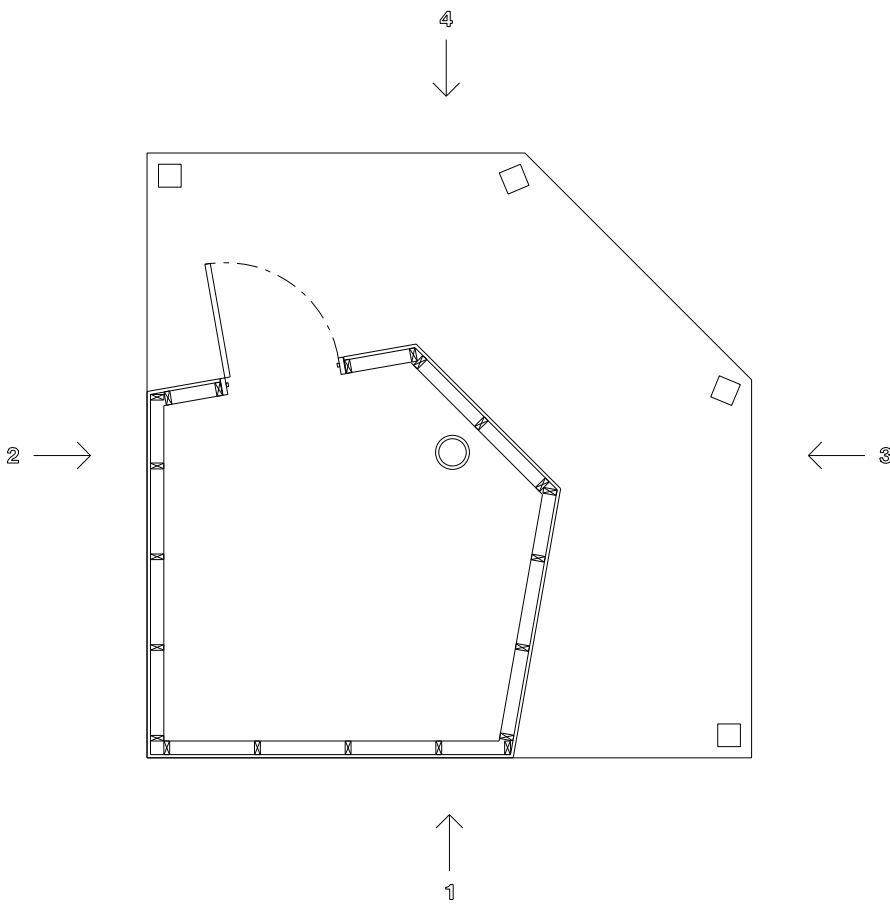

PROPOSED PLAN
1:50

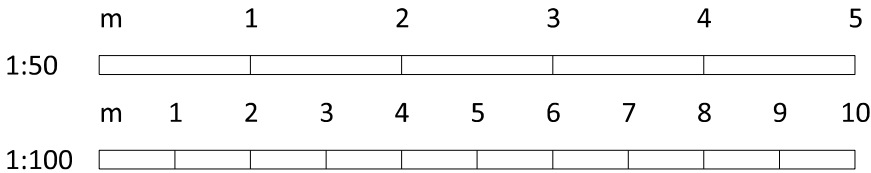

E	
D	
C	
B	
A	
Rev Date	Notes

TOWN AND COUNTRY PLANNING DEVELOPMENT CONSULTANTS

LPC (TRULL) LTD.,
TRULL, TETBURY, GLOUCESTERSHIRE GL8 8SQ
Tel: 01285 841433 email: admin@lpctrull.com

Client Mr G Stanley	
Project Proposed Sauna Room Sevington Hall Sevington Grittleton	
Drawing Proposed Plan & Elevations	
Date April 26	Scale 1:50, 1:100 @ A3
Drawing Number LPC 6344 PR 03	