

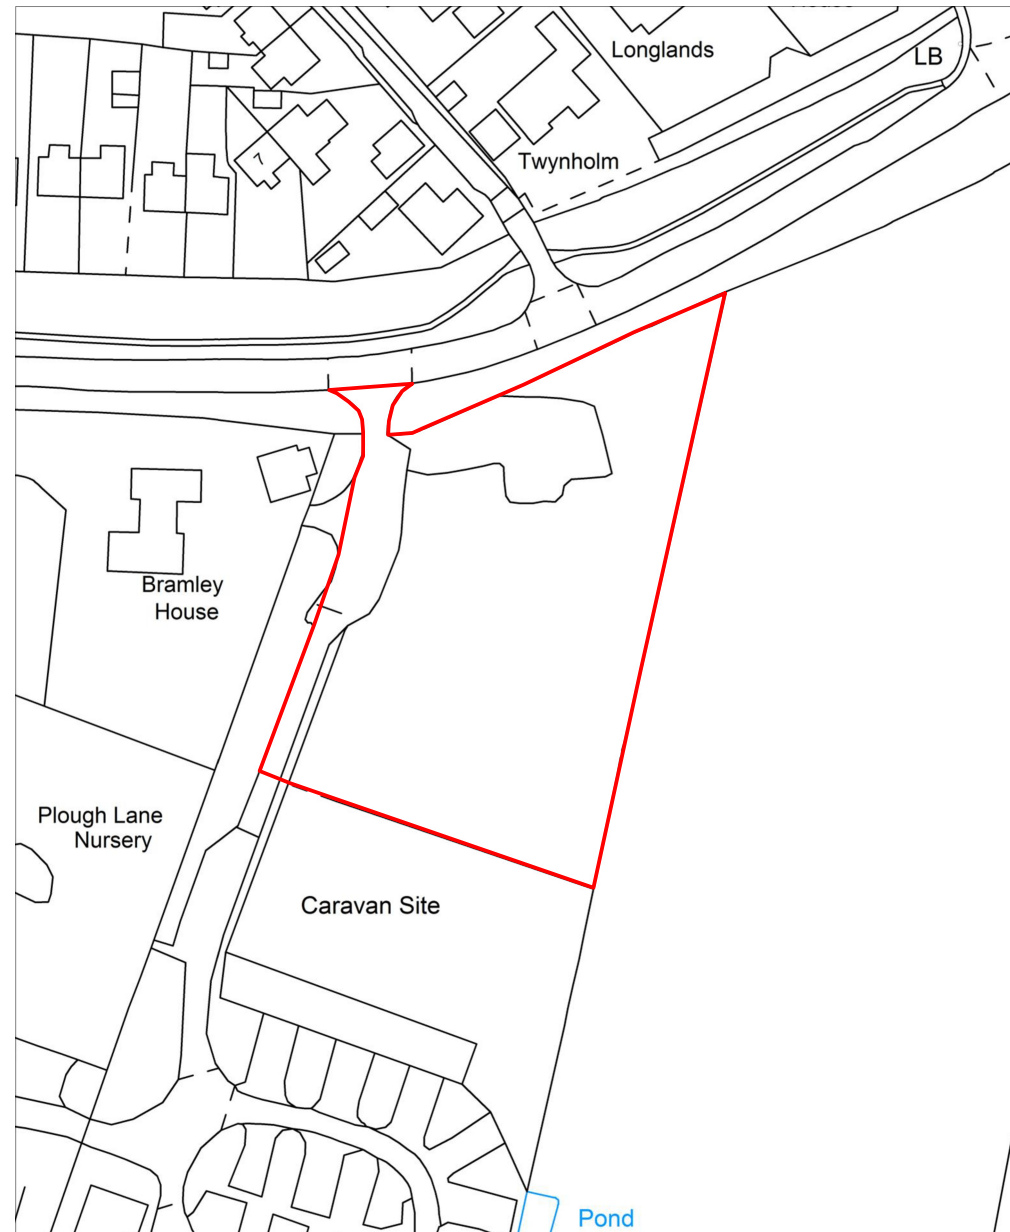


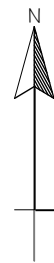

LOCATION PLAN 1:1250

Ordnance Survey Licence No: 100037384

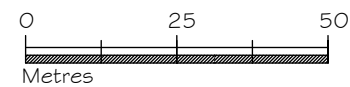

Rev	Date	Notes
-----	------	-------



TOWN AND
COUNTRY
PLANNING
DEVELOPMENT
CONSULTANTS

LPC (TRULL) LTD.,
TRULL, TETBURY, GLOUCESTERSHIRE GL8 8SQ
Tel: 01285 841433 email: admin@lpcrull.com

Client:
Mr & Mrs R Wilding
Project:
Land at Plough Lane,
Kington Langley,
Chippenham SN15 5PS

Drawing:
Location Plan

Date: March 2026 Scale: 1:1250 @ A3

Drawing Number:
LPC 4218 EX 01