



Slurry lagoon sections

South West Section

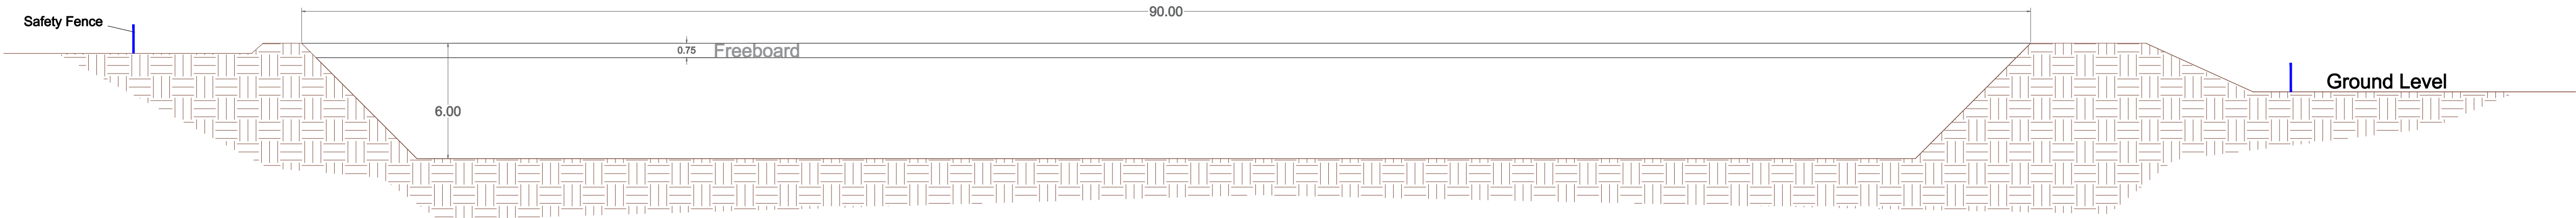


North West Section

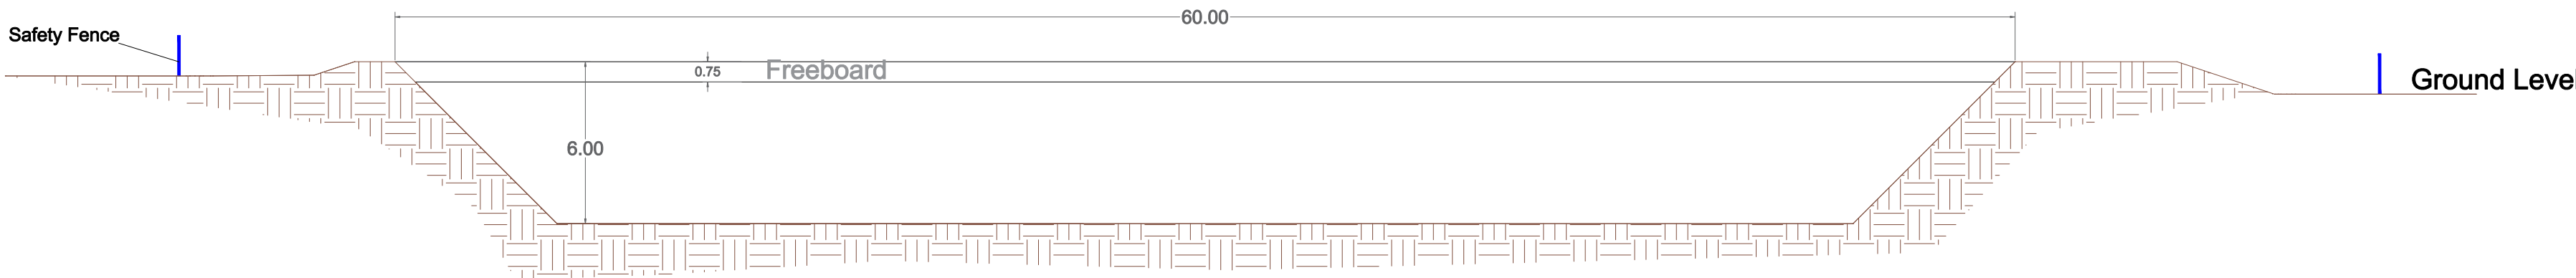


Silage pad sections


South West Section

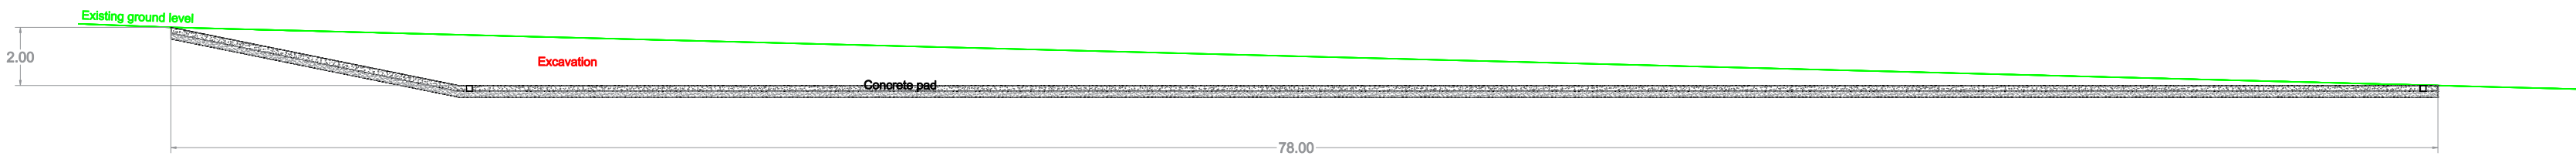

North West Section

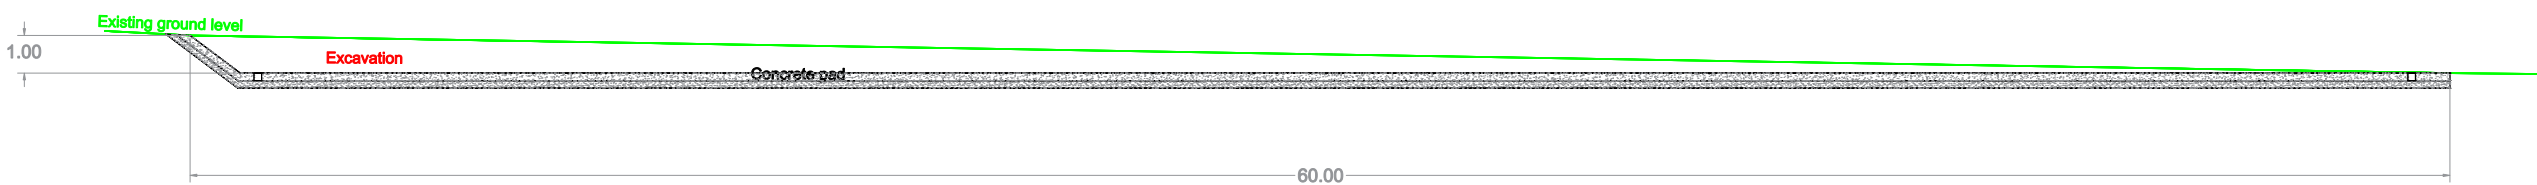

Sections
SCALE 1:200@ A1

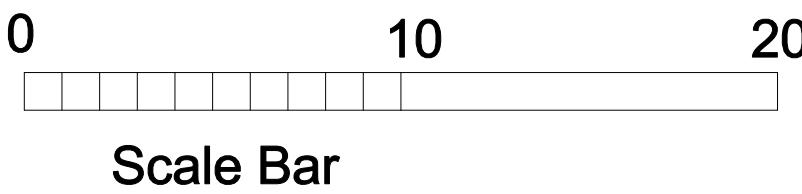

Notes:

All Critical Dimensions to be Site Checked Prior To Design or Fabrication
Site Measurements should be taken for Confirmation.

CONSULTANT
Mr T McKendrick
The Dairy Group Ltd
New Agriculture House
Blackbrook Park Avenue
Taunton
TA1 2PX
Email: tim.mckendrick@the-dairygroup.co.uk

CLIENT
Manor Farm Partners

LOCATION
Manor Farm
Upton Lovell
Warminster
Wiltshire
BA12 0JN

DRAWING TITLE
Manure Store & Silage Pad - Sections

JOB NO.		DRAWING NO. MFStore&SilagePad_003.dwg	
SHEET SIZE A1-Paperspace		REVISION SUFFIX Rev D	
SCALE 1:200@A1	DATE May 2026	DRAWN May 2026	CHECKED