



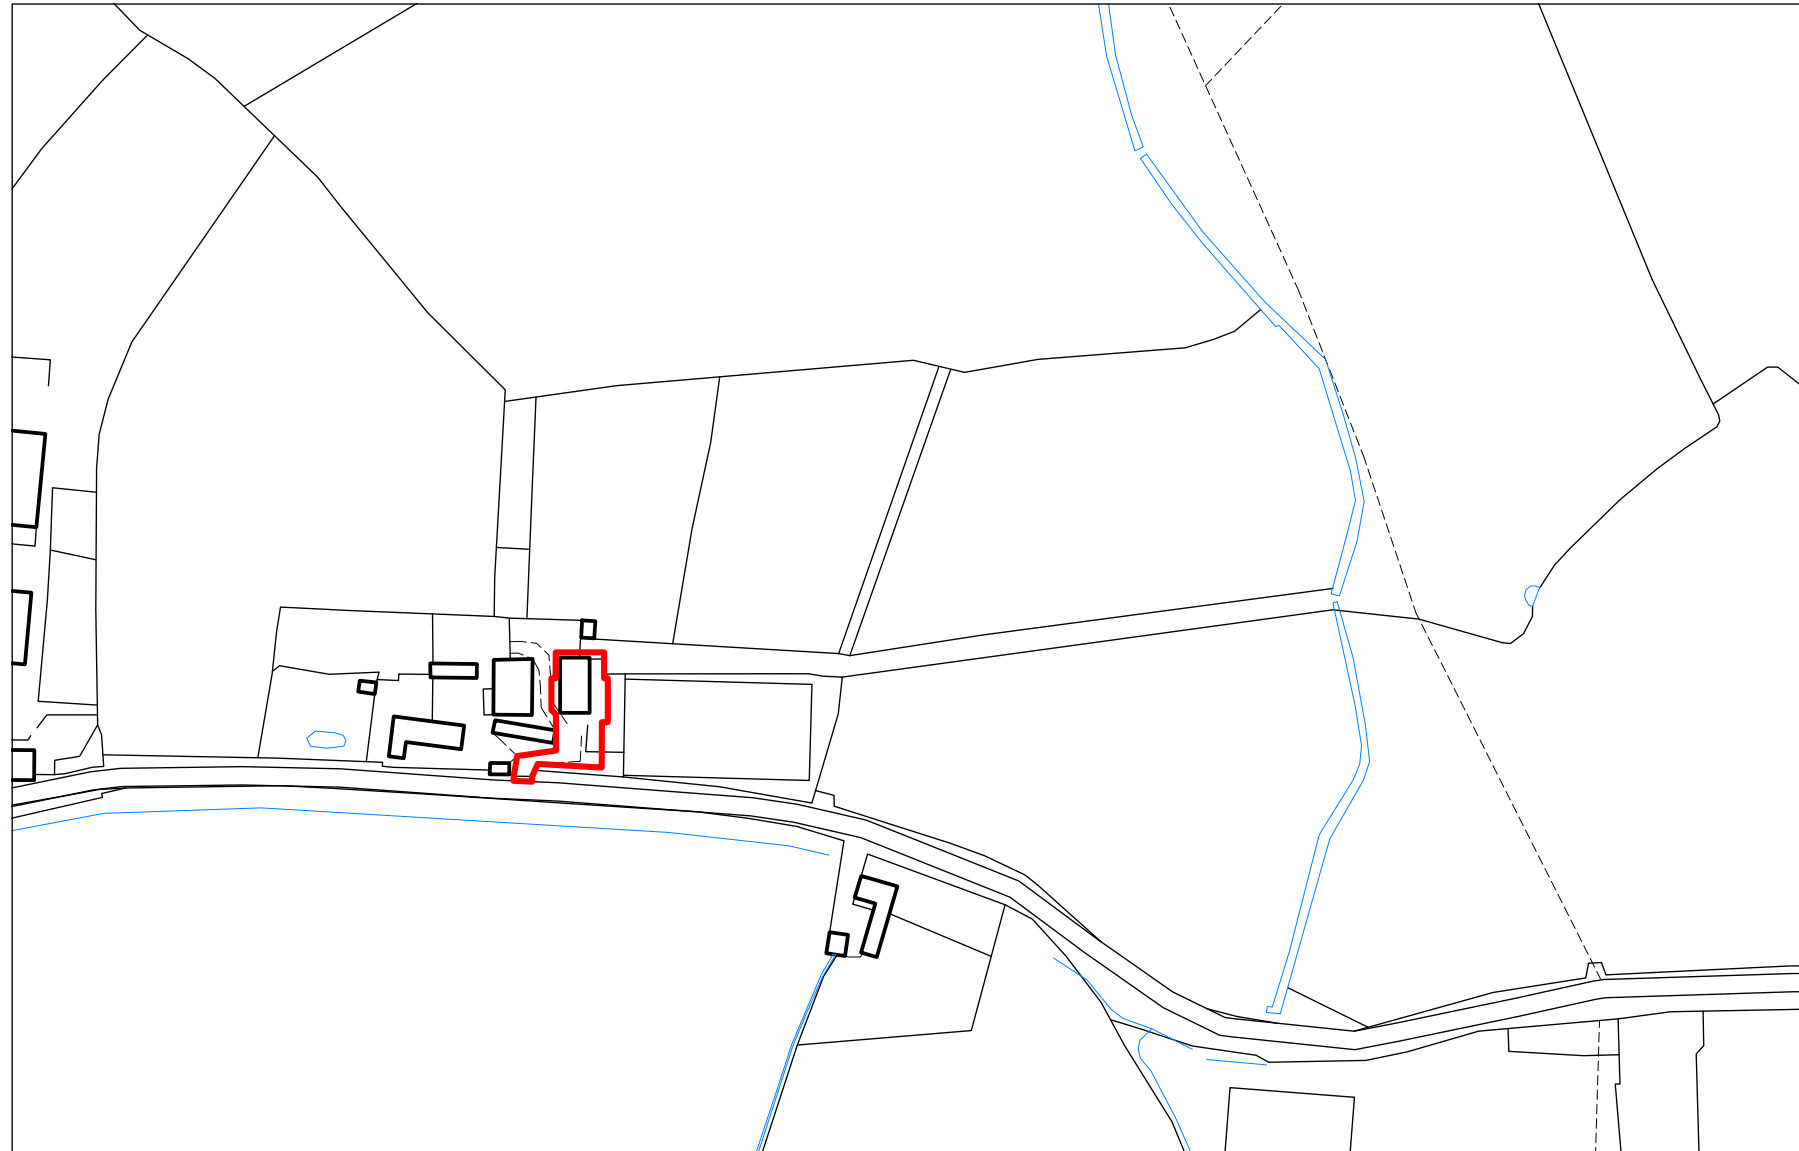

LOCATION PLAN 1:1250

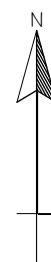

Rev	Date	Notes



LPC (TRULL) LTD.,
TRULL, TETBURY, GLOUCESTERSHIRE GL6 8SQ
Tel: 01285 841433 email: admin@lpctrull.com

Client
Mrs C Evans-Freke
Project
Home Farm, Swan Lane,
Leigh, Wiltshire SN6 6RD

Drawing
LOCATION PLAN

Date: April 2026 Scale: 1:1250 @ A3
Drawing Number:
LPC G203 EX 01

