
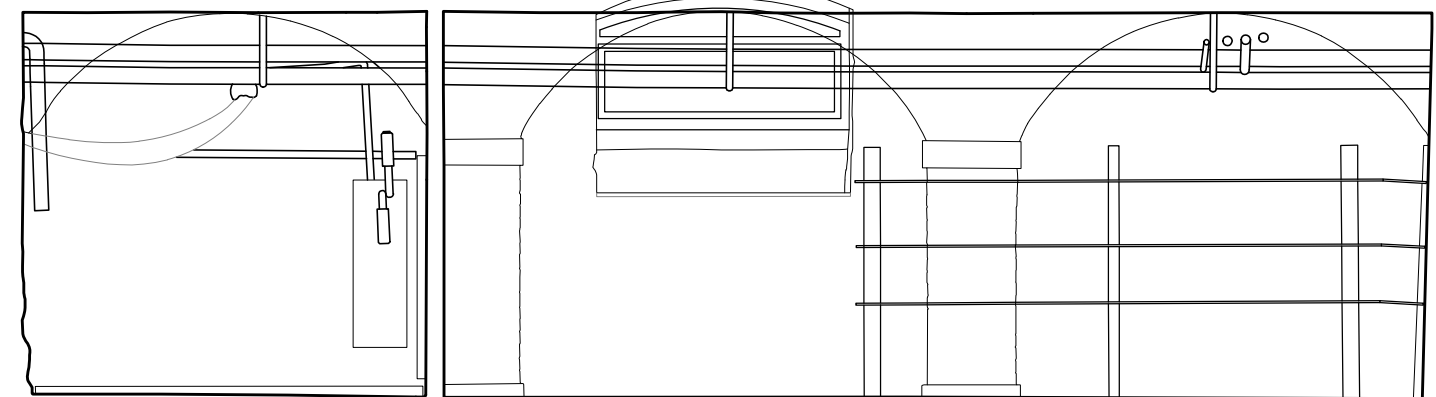
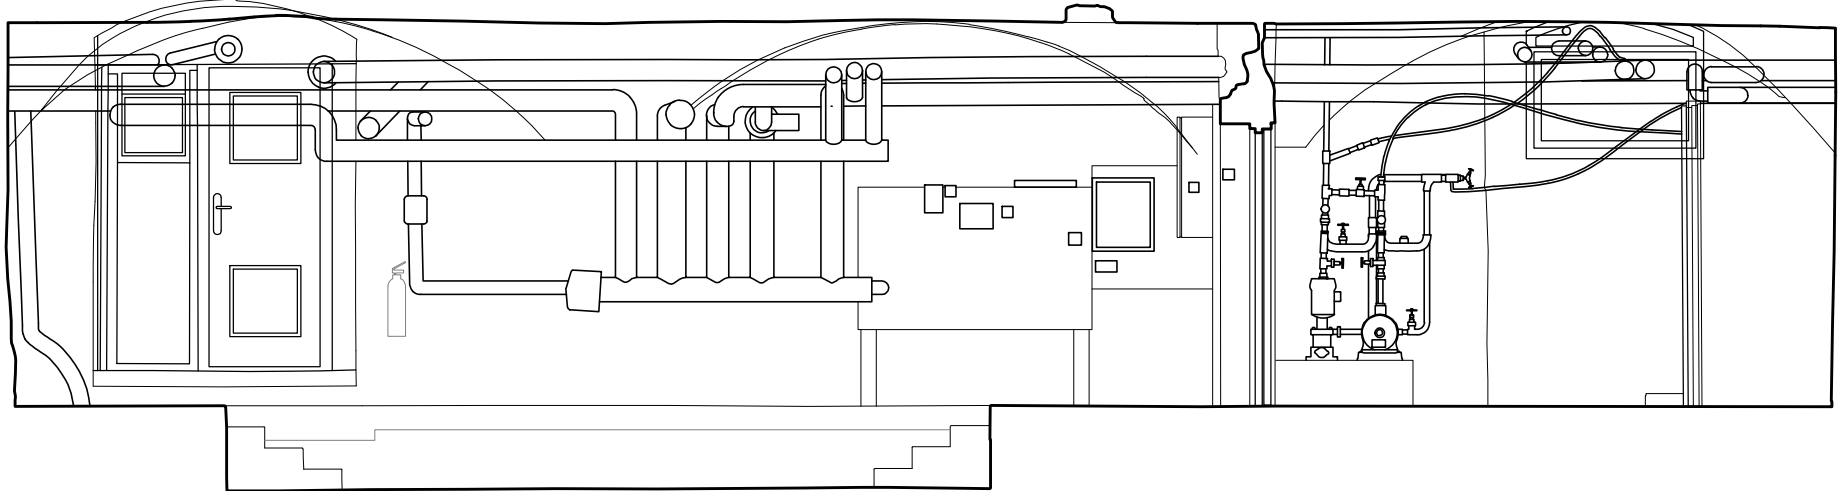
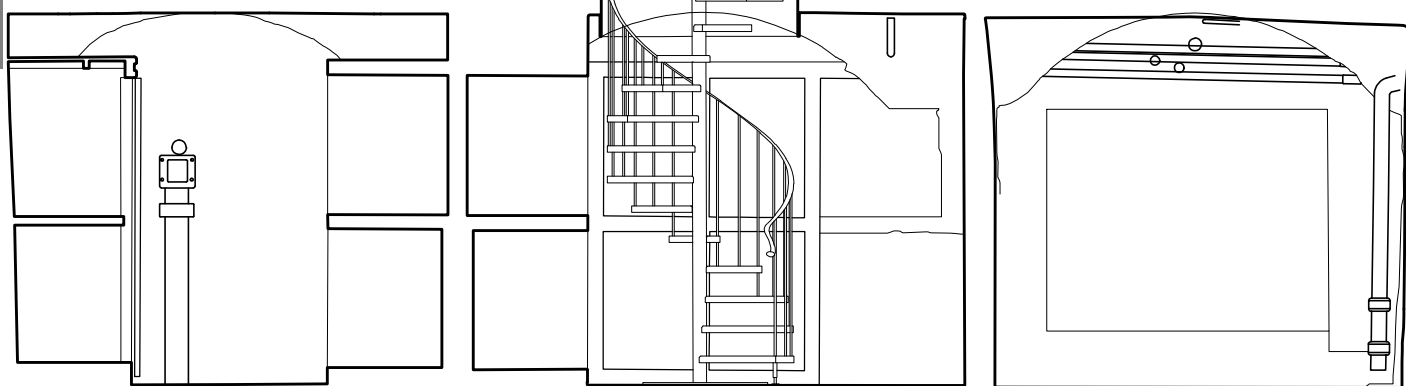
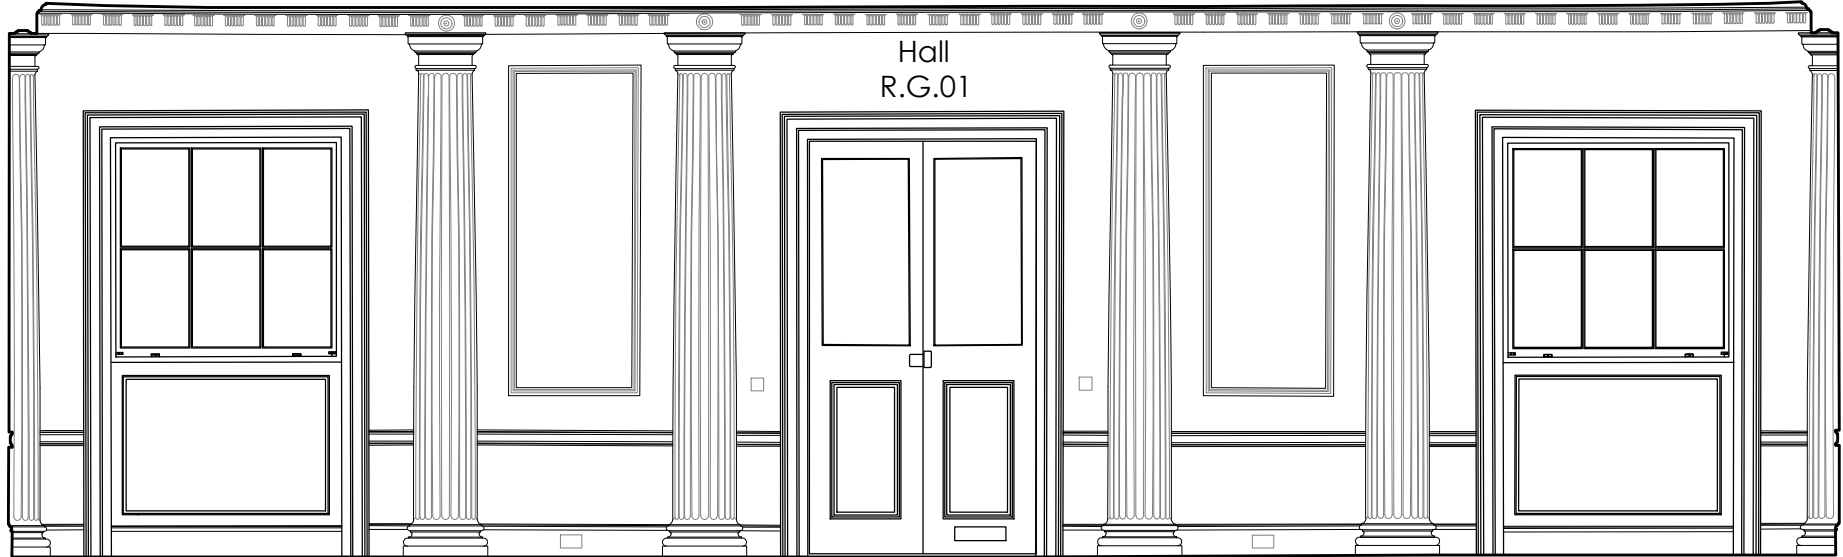


FOR CONTINUATION
REFER TO SECTION K-K

FOR CONTINUATION
REFER TO SECTION K-K

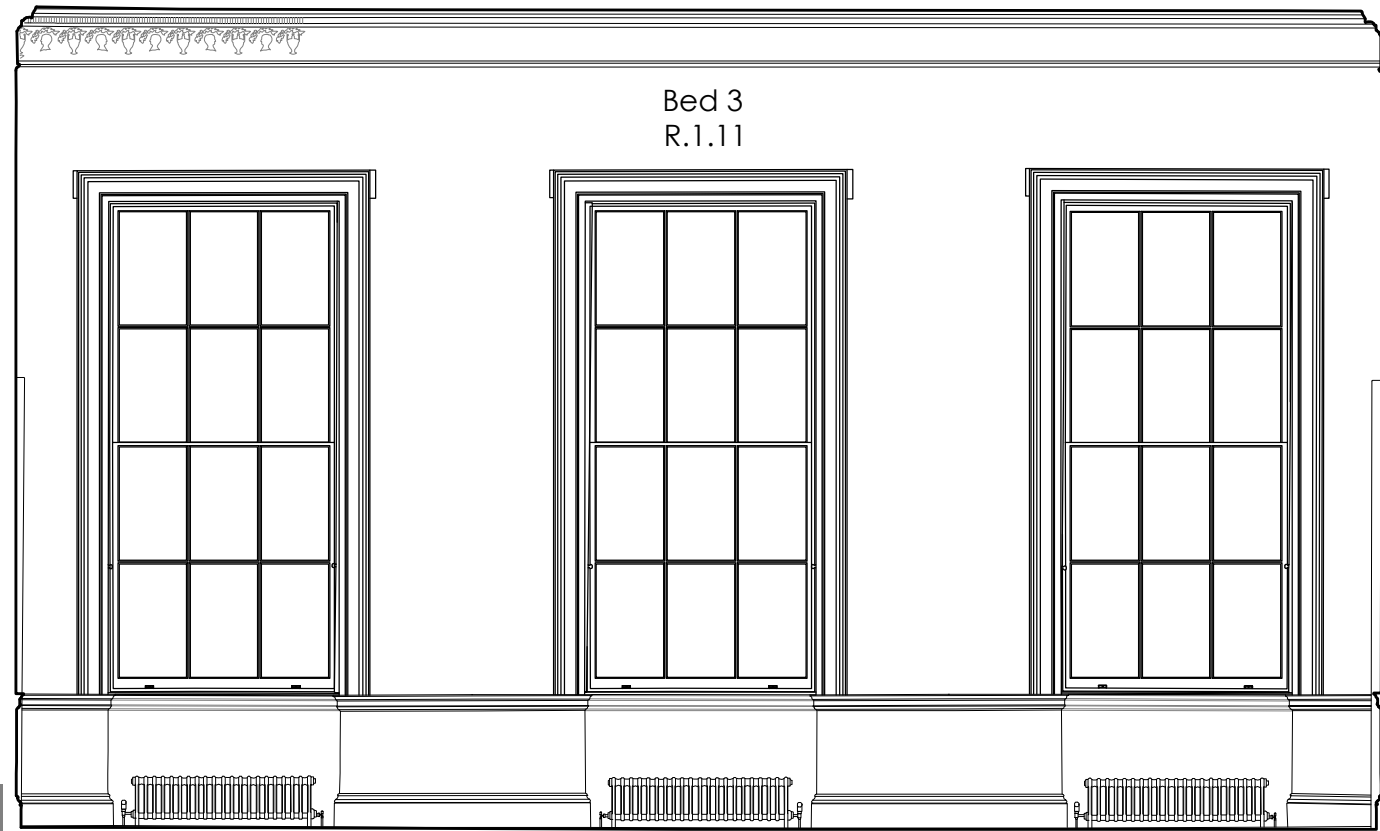

Generally:

- All existing historic fabric is to be retained in situ unless stated otherwise.
- Existing ceiling plaster to be retained.
- Existing wall plaster to be retained.
- Existing heating and pipework to be carefully removed.
- Existing wiring to be removed.
- Existing windows and doors to be retained, unless stated otherwise.
- Existing fireplaces and chimney pieces to be retained.
- Existing radiators to be removed and refurbished or replaced.
- Existing non-original floor finishes to be lifted around perimeter to facilitate replacement pipework for radiators, as indicated.

- Existing fabric to be retained
- Existing fabric to be removed
- Existing floor finishes to be removed



A1 Sheet Size

NOTES

1. All dimensions and levels are to be checked on site by the Main Contractor before work commences. The Architect is to be informed immediately of any discrepancies.
 2. Do not scale this drawing, use written dimensions only.
 3. Larger scale drawings are to be used over smaller scale drawings.
 4. All dimensions are in millimetres unless otherwise stated.
 5. If in doubt ask.
- © Copyright of Mitchell Berry Architects.

Rev	Date	Notes

PLANNING

Project
New Wardour Castle,
Tisbury, Salisbury SP3 6RP

Client
Private Client

Title
Demolition Section LL
Central Block

Scale
1:50@A1

Drawn by
VR

Date
MARCH26

Checked by
JB

Drawing
Number
2517-P41

Revision
.

MITCHELL BERRY
ARCHITECTS

THE STUDIO · 9 STRATFORD ROAD · LONDON · W8 6RF
TEL 020 7938 4358
EMAIL studio@mitchellberryarchitects.co.uk

