




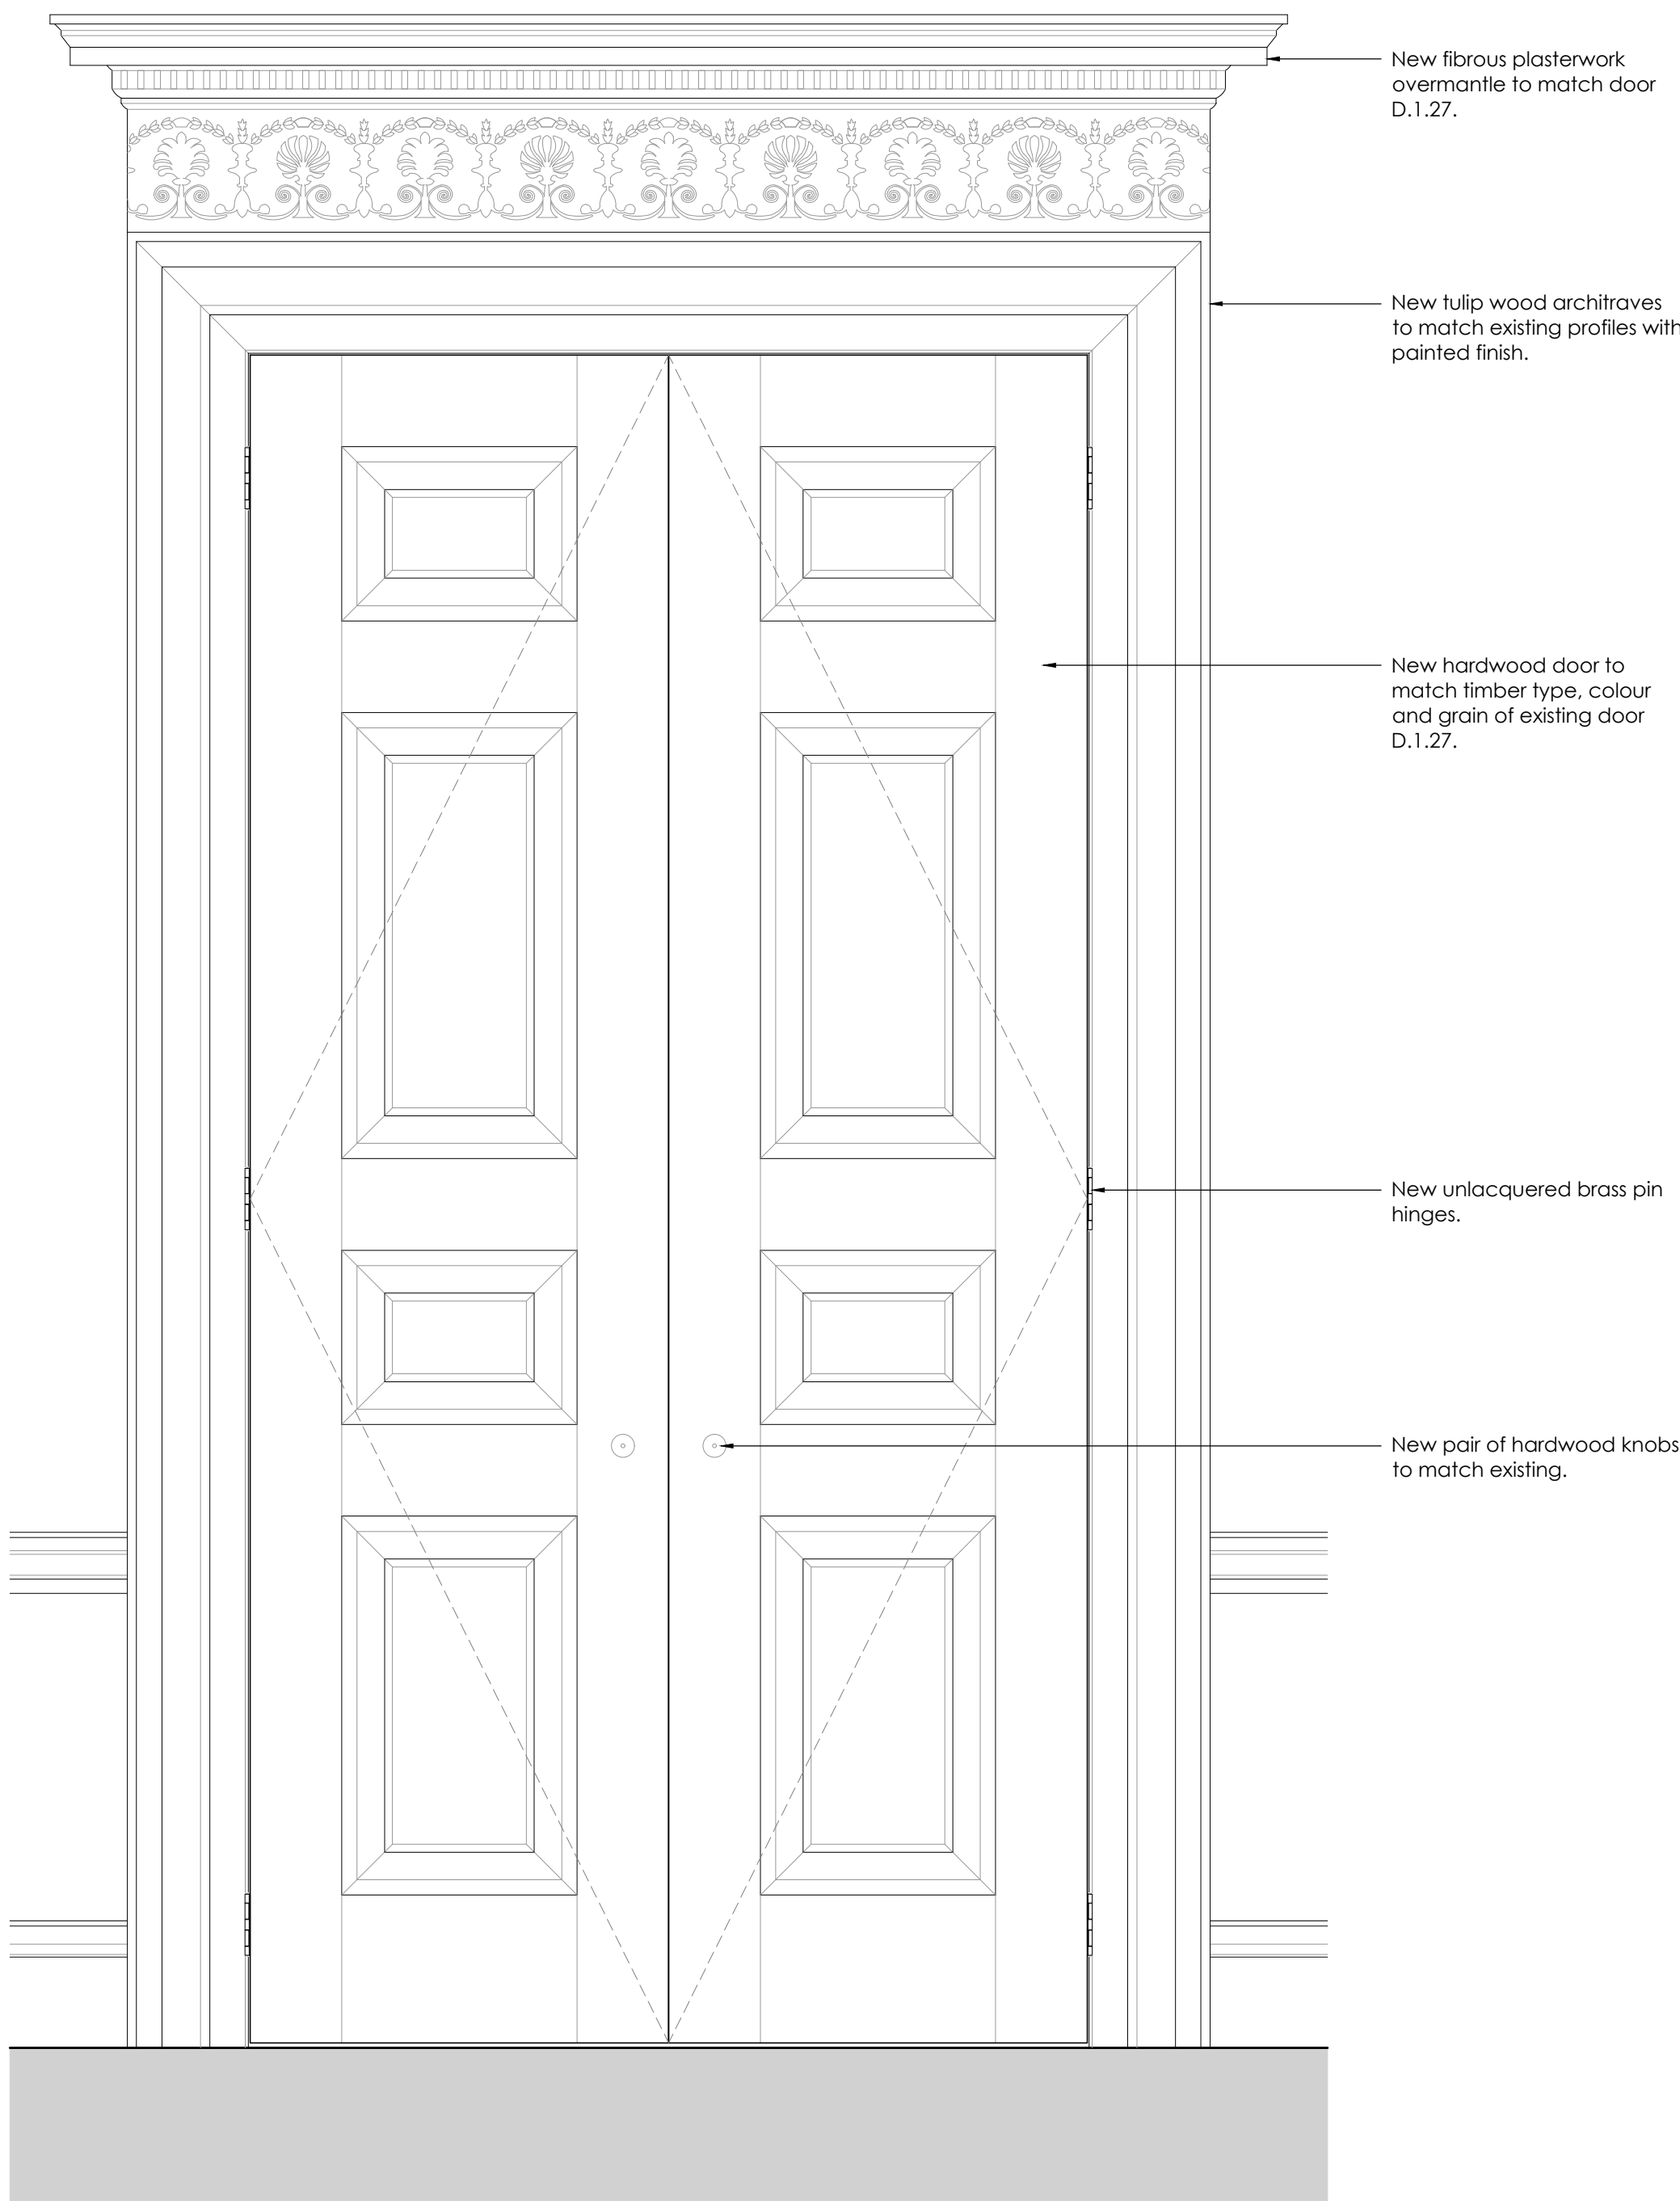


Elevation to Main Bedroom side

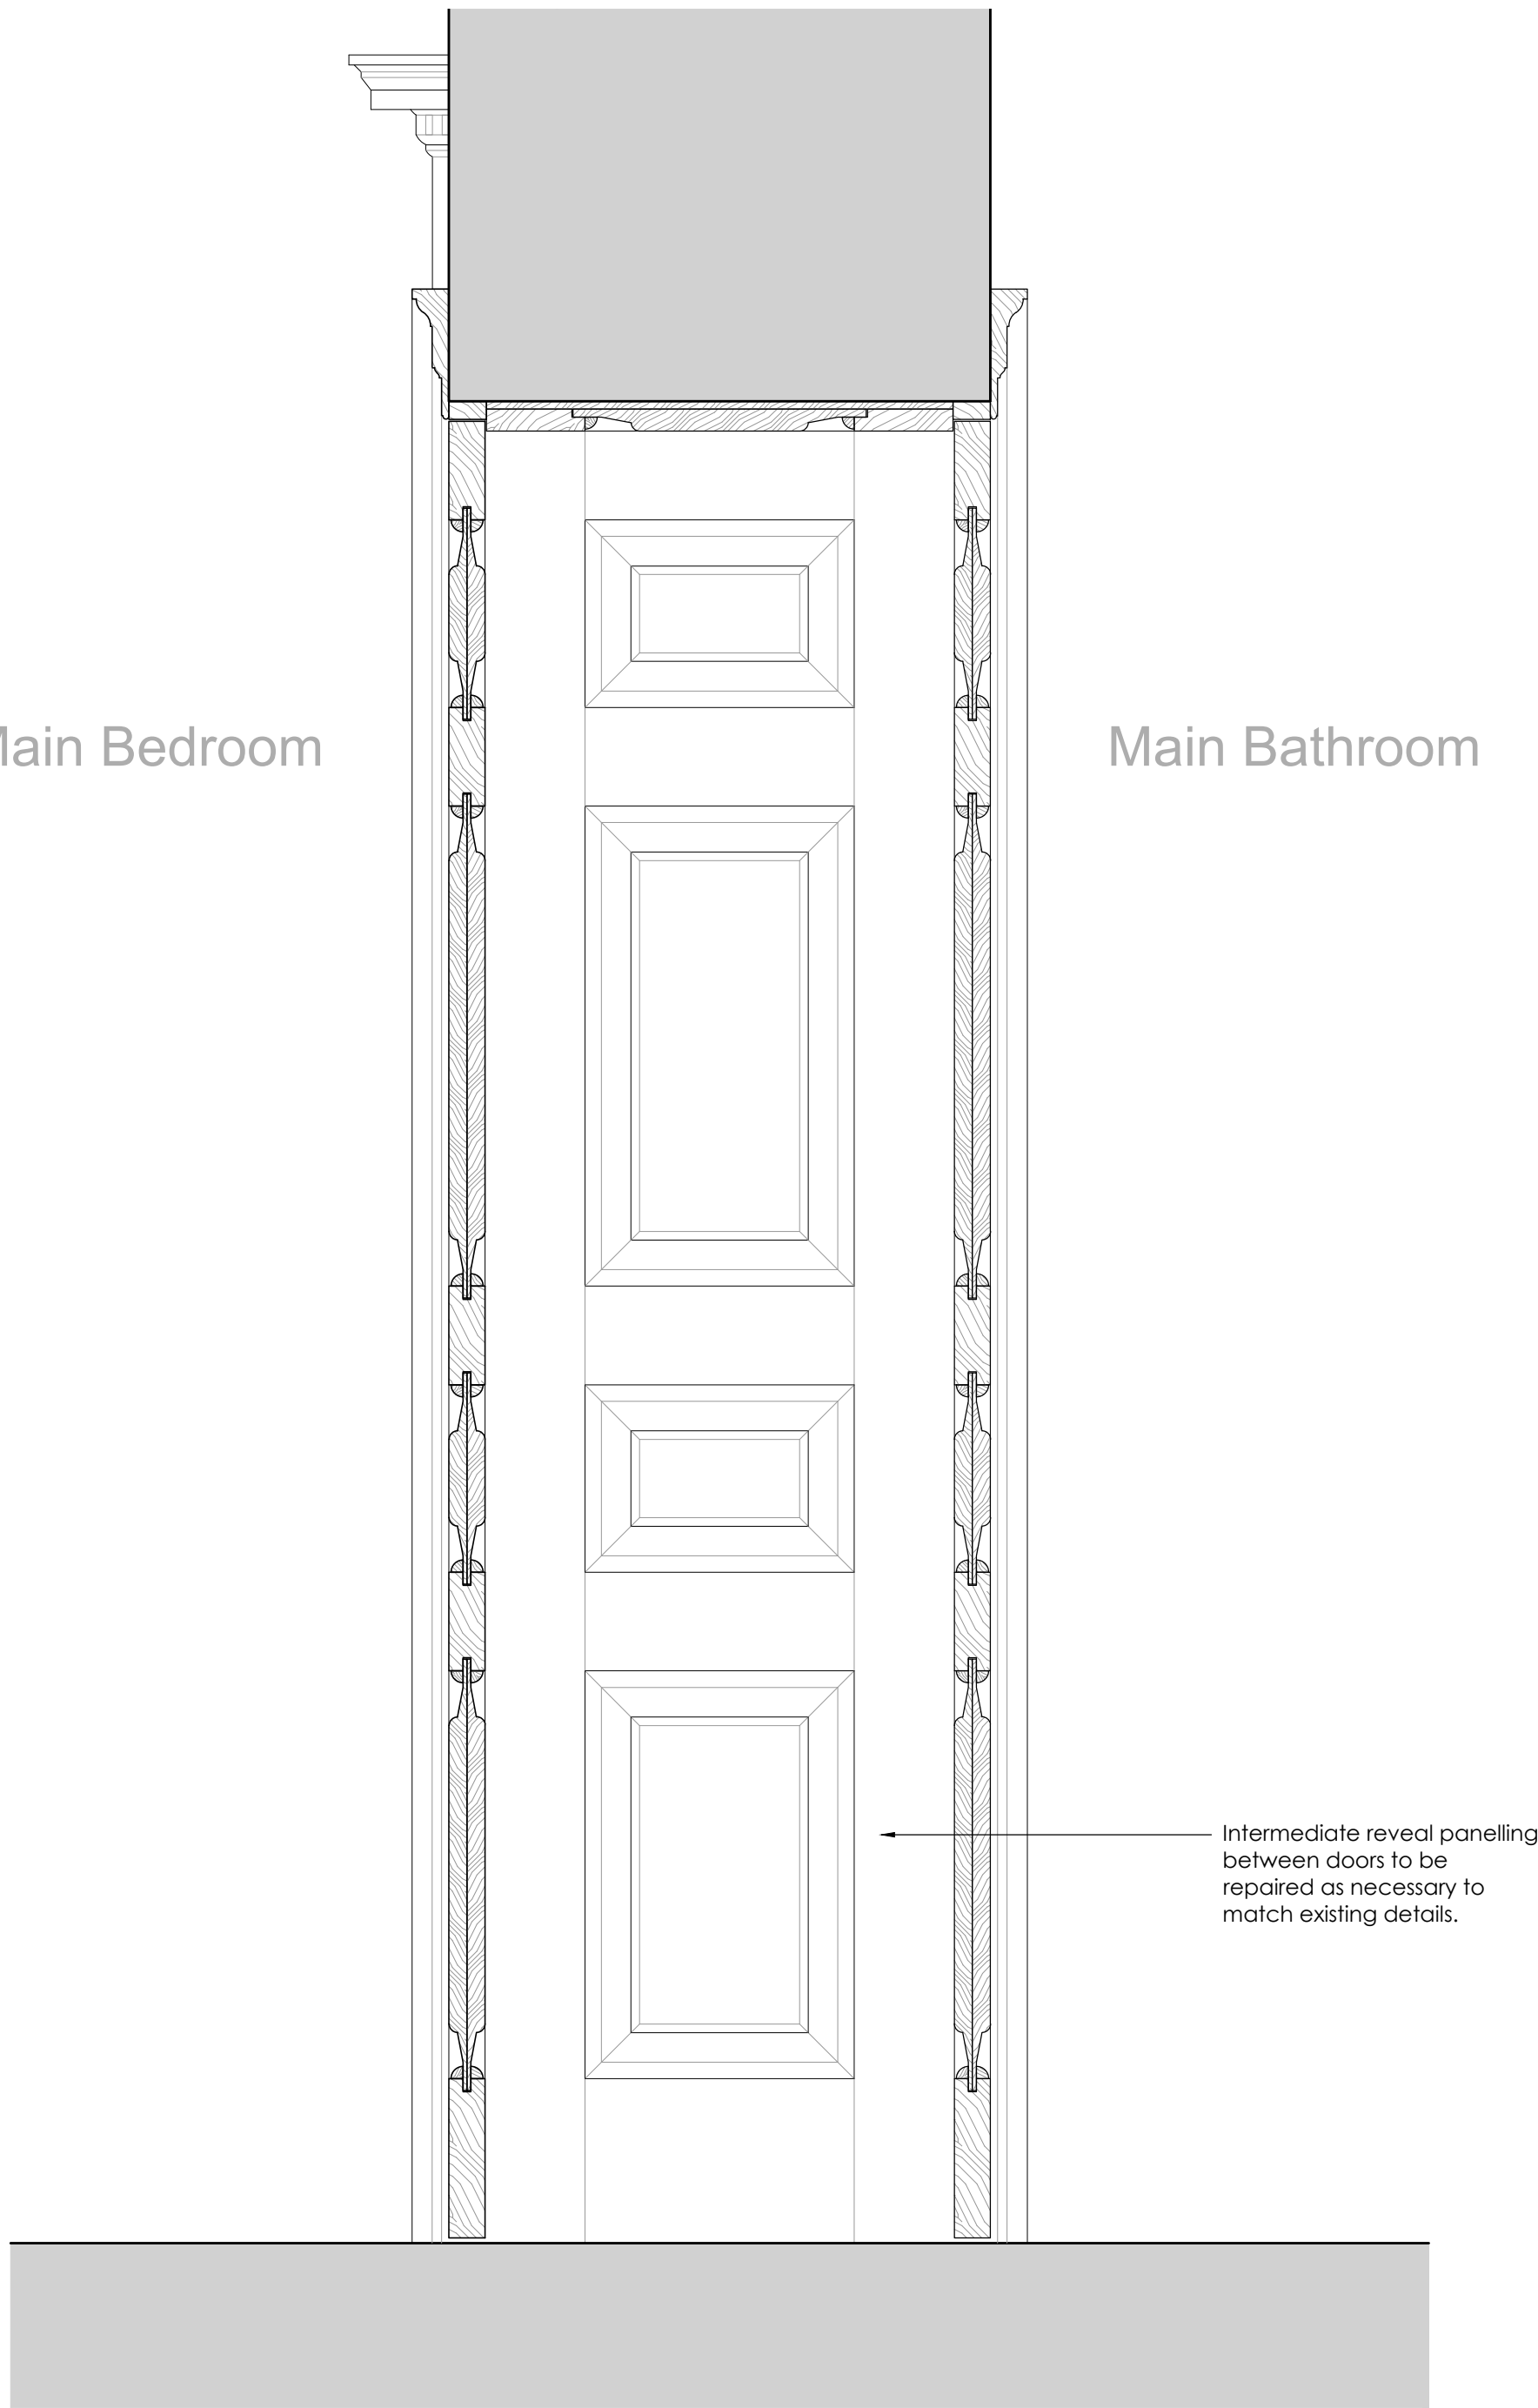

Section

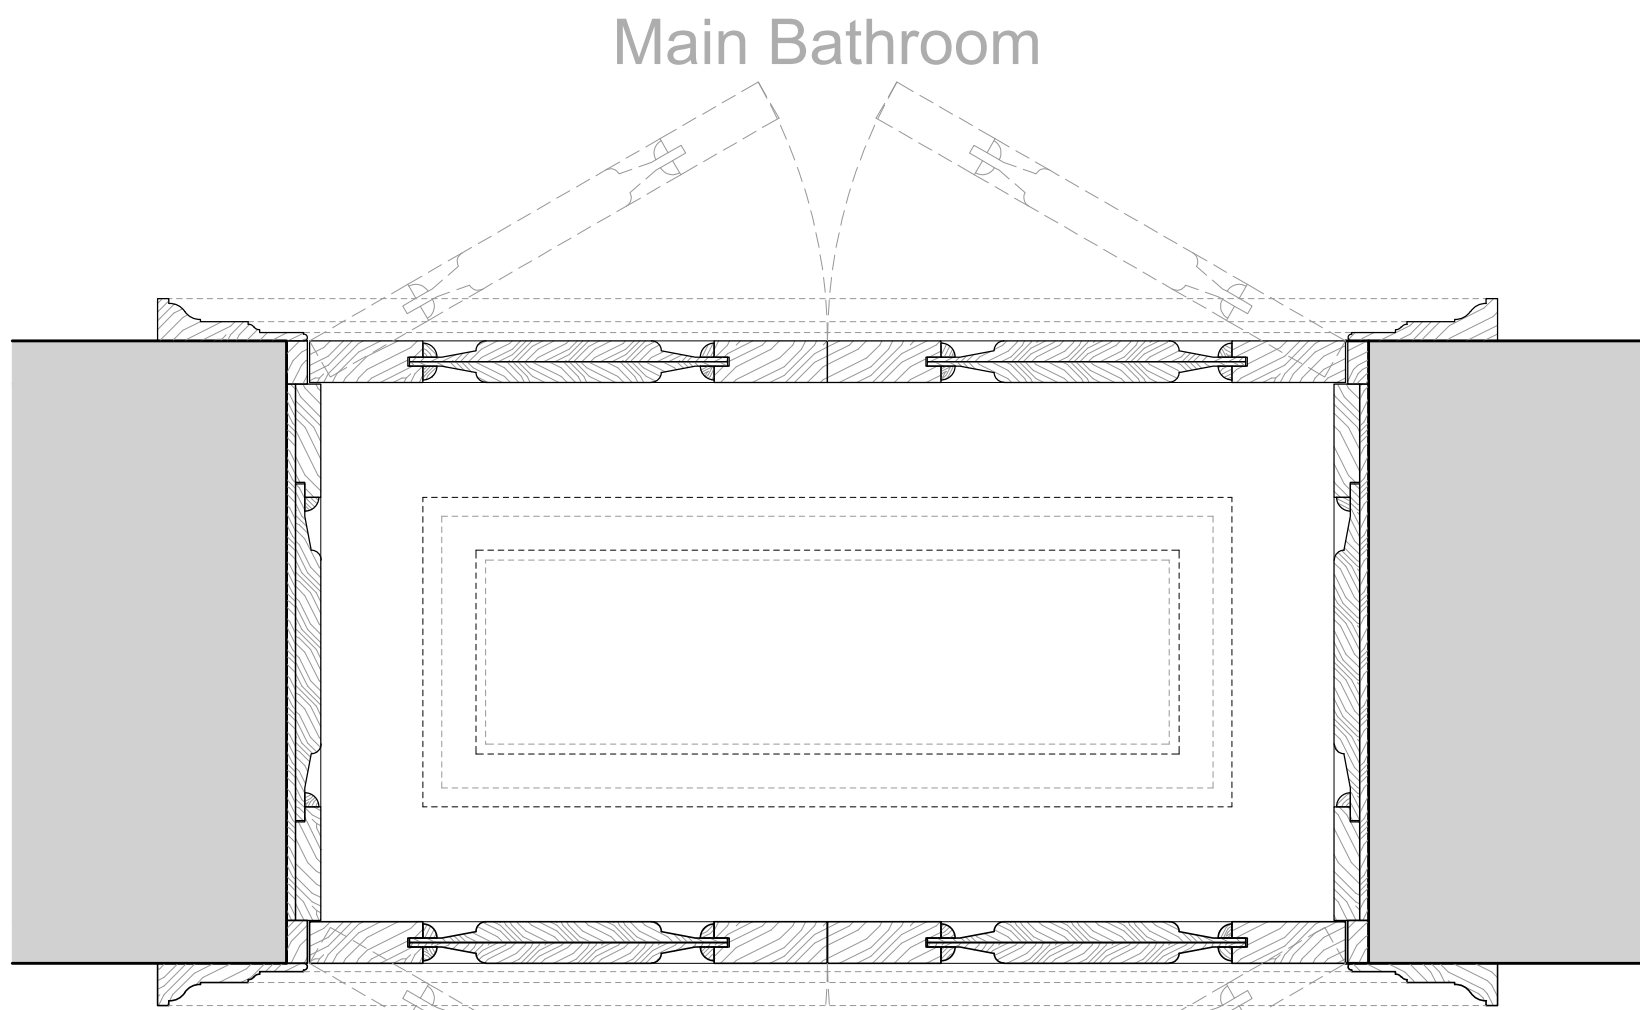

Plan

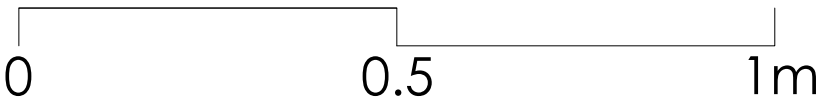

A1 Sheet Size

- NOTES
1. All dimensions and levels are to be checked on site by the Main Contractor before work commences. The Architect is to be informed immediately of any discrepancies.
 2. Do not scale this drawing, use written dimensions only.
 3. Larger scale drawings are to be used over smaller scale drawings.
 4. All dimensions are in millimetres unless otherwise stated.
 5. If in doubt ask.
- © Copyright of Mitchell Berry Architects.

Rev	Date	Notes

Status	PLANNING
--------	----------

Project	New Wardour Castle, Tisbury, Salisbury SP3 6RP
Client	Private Client

Title	Details - 1F Door D.1.30 Details		
Scale	1:10@A1	Drawn by	AT
Date	May 26	Checked by	JB

Drawing Number	2517 - P601	Revision	
----------------	-------------	----------	--

MITCHELL BERRY
ARCHITECTS

THE STUDIO · 9 STRATFORD ROAD · LONDON · W8 6RF
TEL 020 7938 4358
EMAIL studio@mitchellberryarchitects.co.uk