



Generally:


- All existing historic fabric is to be retained in situ unless stated otherwise.
- Existing ceiling plaster to be retained.
- Existing wall plaster to be retained.
- Existing heating and pipework to be carefully removed.
- Existing wiring to be removed.
- Existing windows and doors to be retained, unless stated otherwise.
- Existing fireplaces and chimney pieces to be retained.
- Existing radiators to be removed and refurbished or replaced.
- Existing non-original floor finishes to be lifted around perimeter to facilitate replacement pipework for radiators, as indicated.

Bath 2:

- Existing sanitary fittings, glass screen and floor finishes to be removed.



- Existing fabric to be retained
- Existing fabric to be removed
- Existing floor finishes to be removed

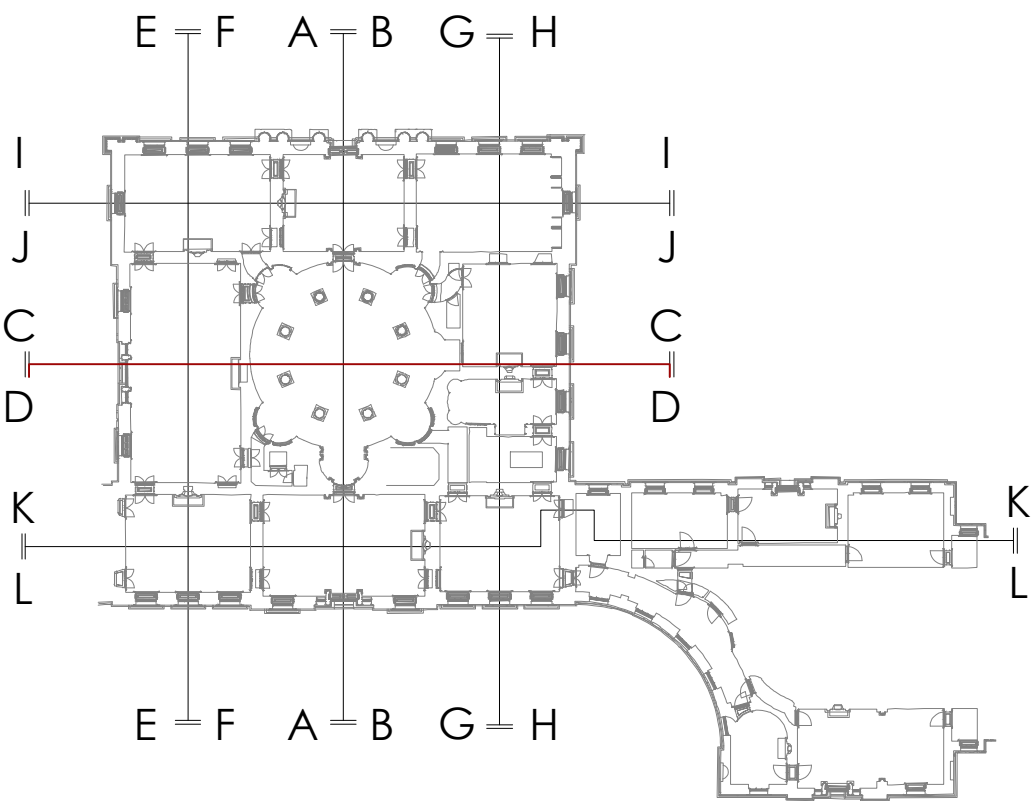

A1 Sheet Size

NOTES

1. All dimensions and levels are to be checked on site by the Main Contractor before work commences. The Architect is to be informed immediately of any discrepancies.
2. Do not scale this drawing, use written dimensions only.
3. Larger scale drawings are to be used over smaller scale drawings.
4. All dimensions are in millimetres unless otherwise stated.
5. If in doubt ask.

© Copyright of Mitchell Berry Architects.

Rev Date Notes

Status

PLANNING

Project New Wardour Castle,
Tisbury, Salisbury SP3 6RP

Client Private Client

Title Demolition Section DD
Central Block

Scale 1:50@A1 Drawn by VR

Date March 26 Checked by JB

Drawing Number 2517 - P33 Revision .

MITCHELL BERRY
ARCHITECTS

THE STUDIO · 9 STRATFORD ROAD · LONDON · W8 6RF
TEL 020 7938 4358
EMAIL studio@mitchellberryarchitects.co.uk