
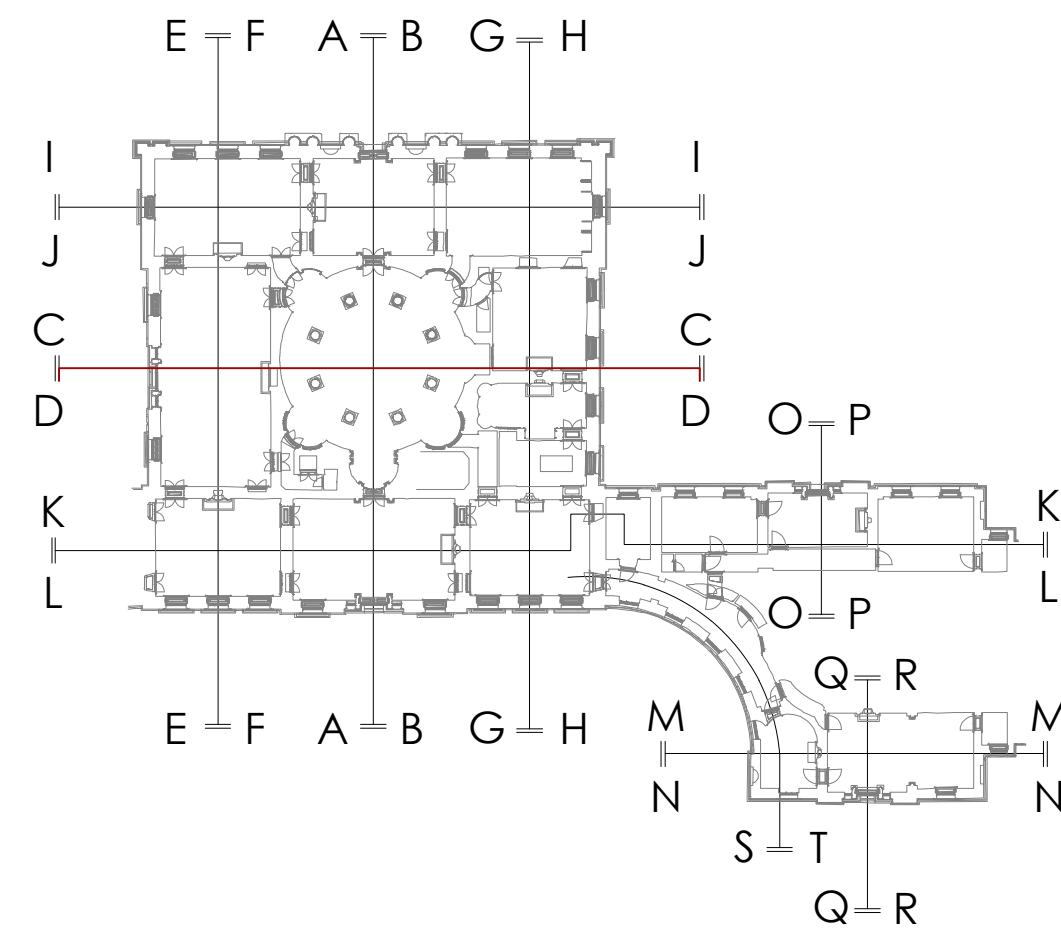


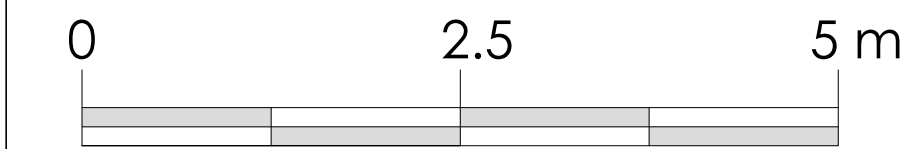

A1 Sheet Size

NOTES

1. All dimensions and levels are to be checked on site by the Main Contractor before work commences. The Architect is to be informed immediately of any discrepancies.
 2. Do not scale this drawing, use written dimensions only.
 3. Larger scale drawings are to be used over smaller scale drawings.
 4. All dimensions are in millimetres unless otherwise stated.
 5. If in doubt ask.
- © Copyright of Mitchell Berry Architects.

Rev	Date	Notes
.	.	.

Status

PLANNING

Project New Wardour Castle,
Tisbury, Salisbury SP3 6RP

Client Private Client

Title Existing Section DD
Central Block

Scale 1:50@A1

Drawn by VR

Date March 26

Checked by JB

Drawing Number 2517 - P17

Revision

.

MITCHELL BERRY
ARCHITECTS

THE STUDIO · 9 STRATFORD ROAD · LONDON · W8 6RF
TEL 020 7938 4358
EMAIL studio@mitchellberryarchitects.co.uk