
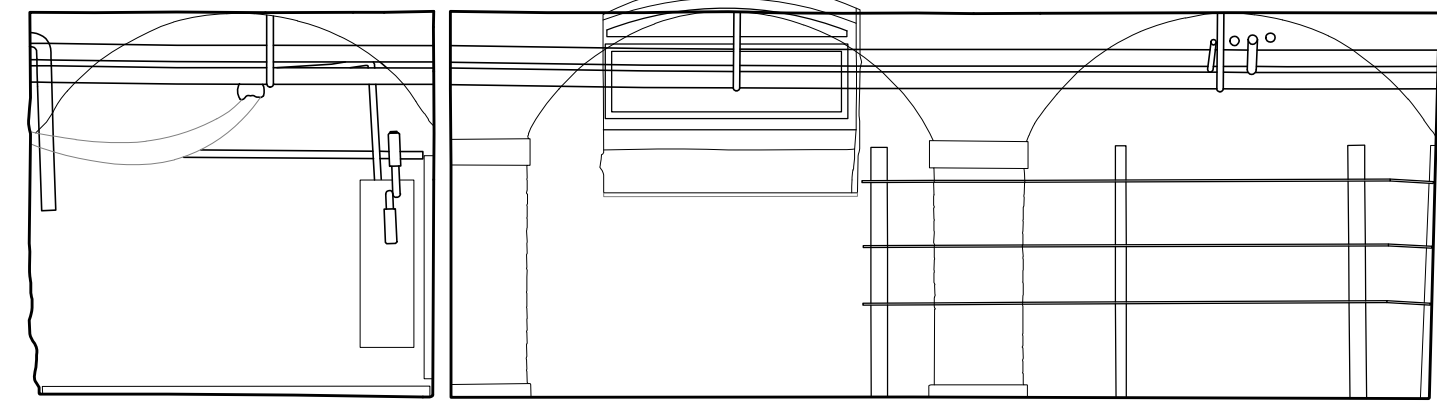
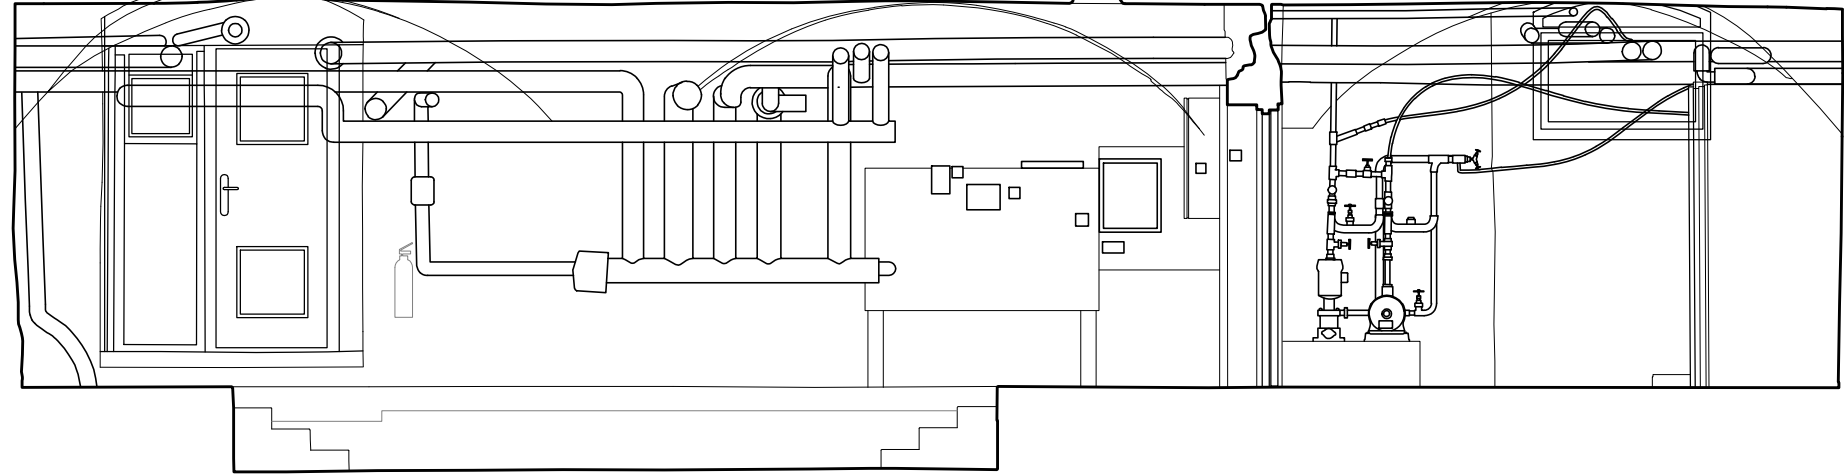
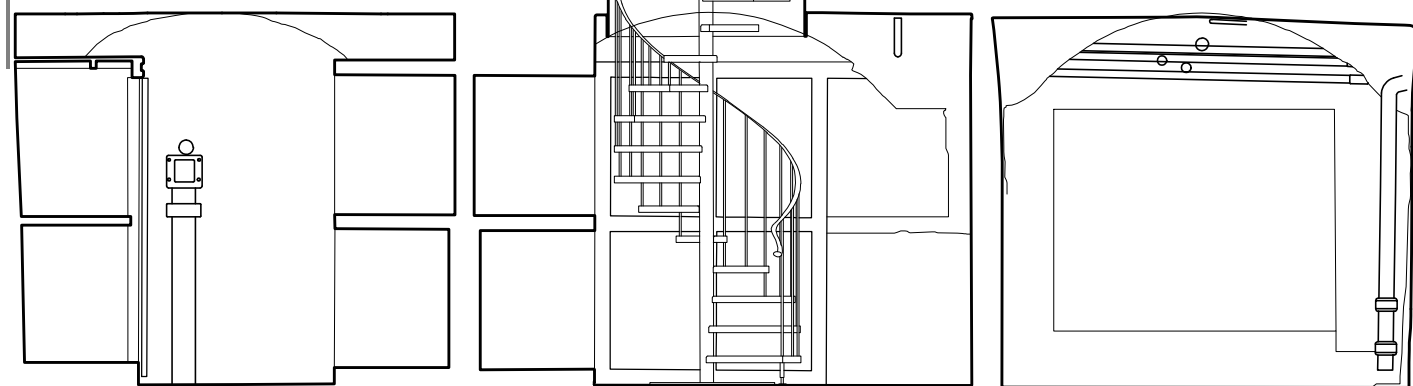
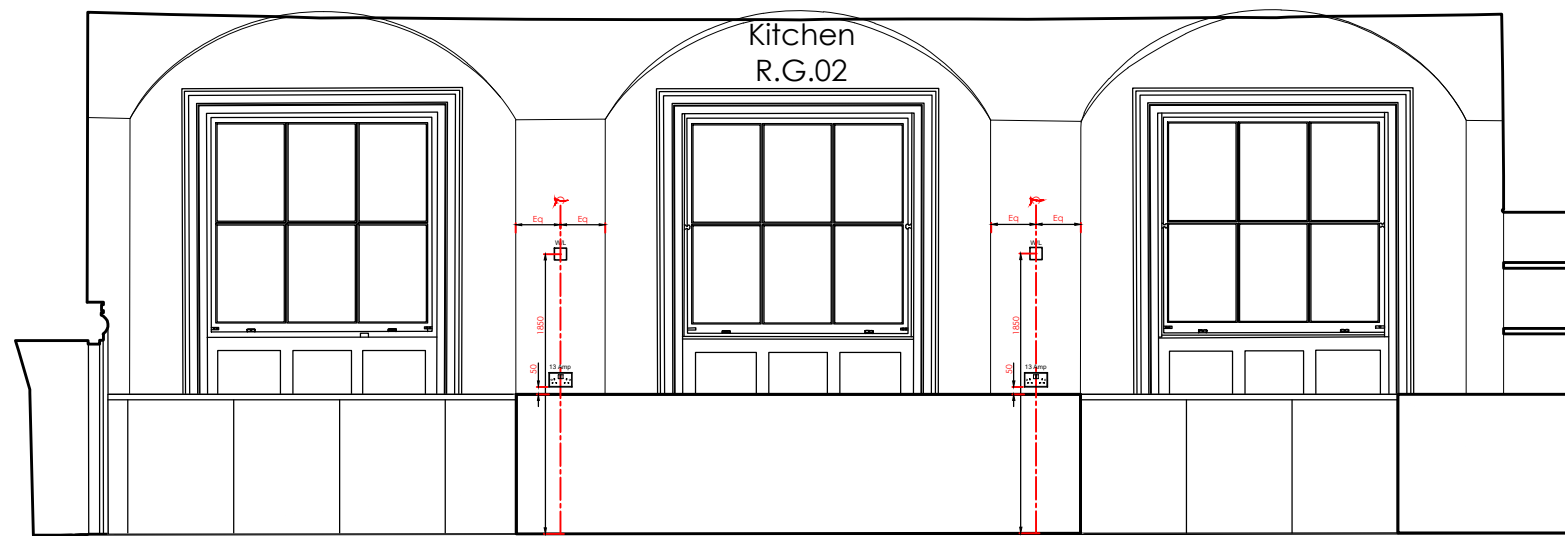
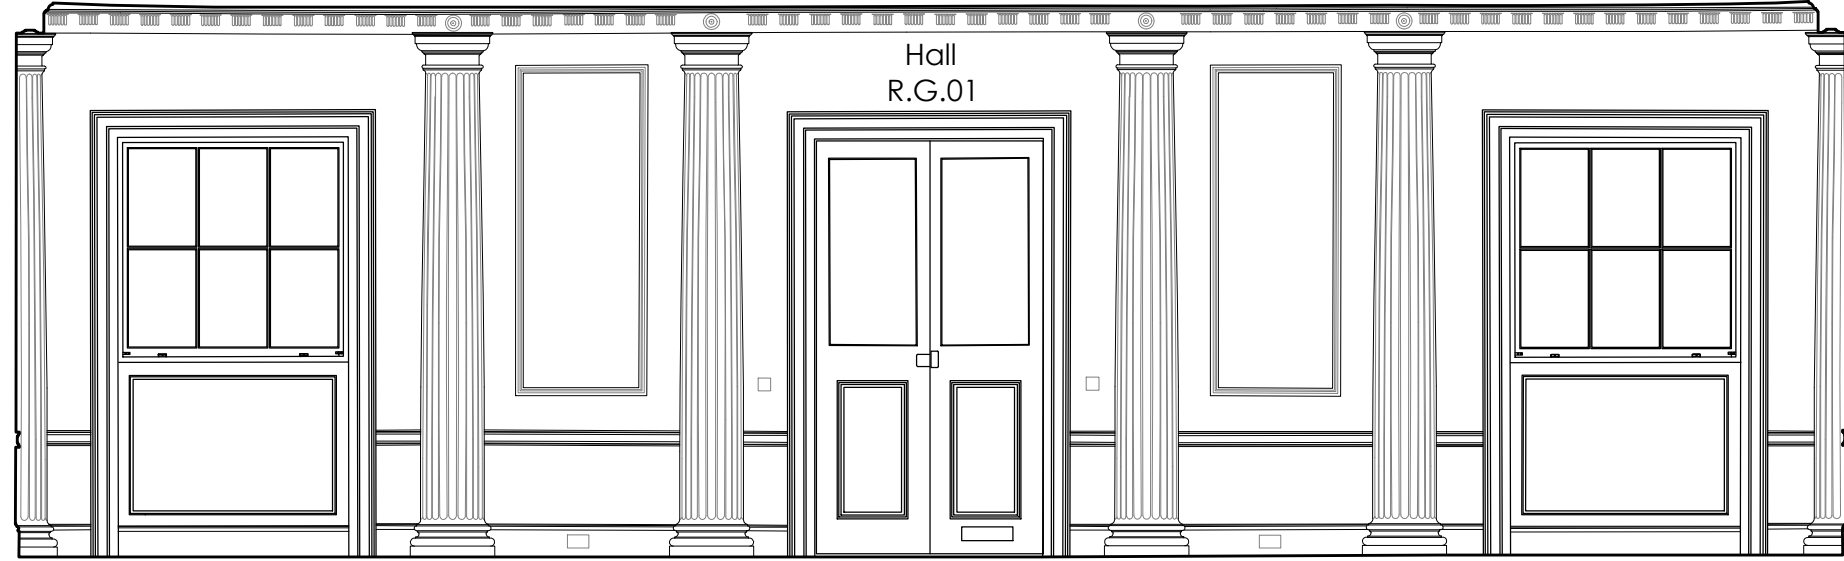
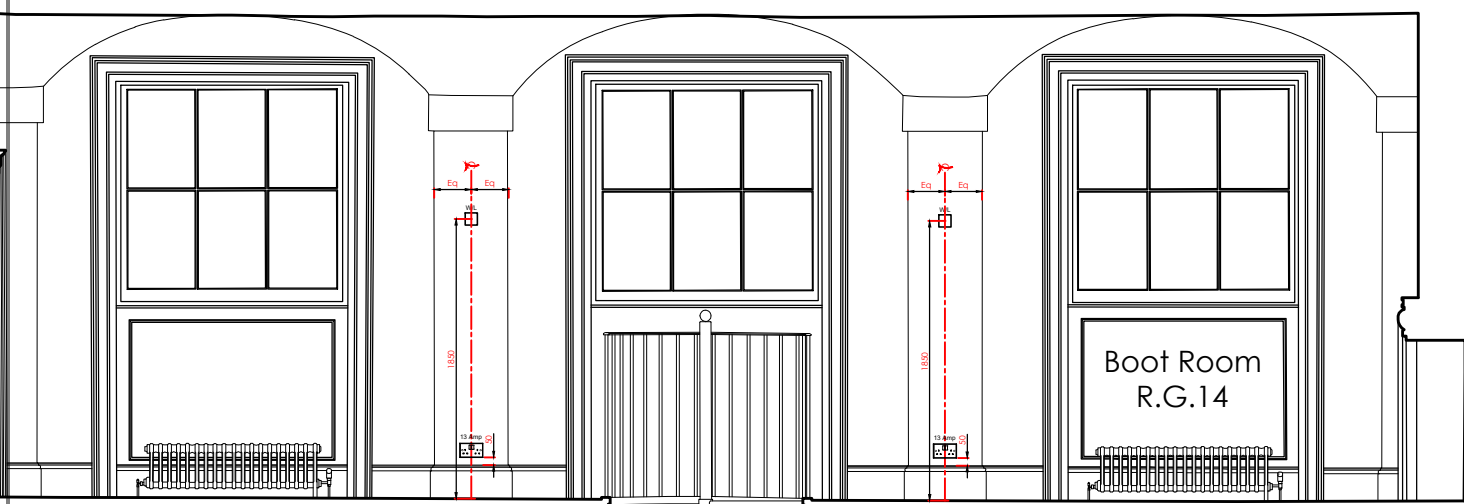
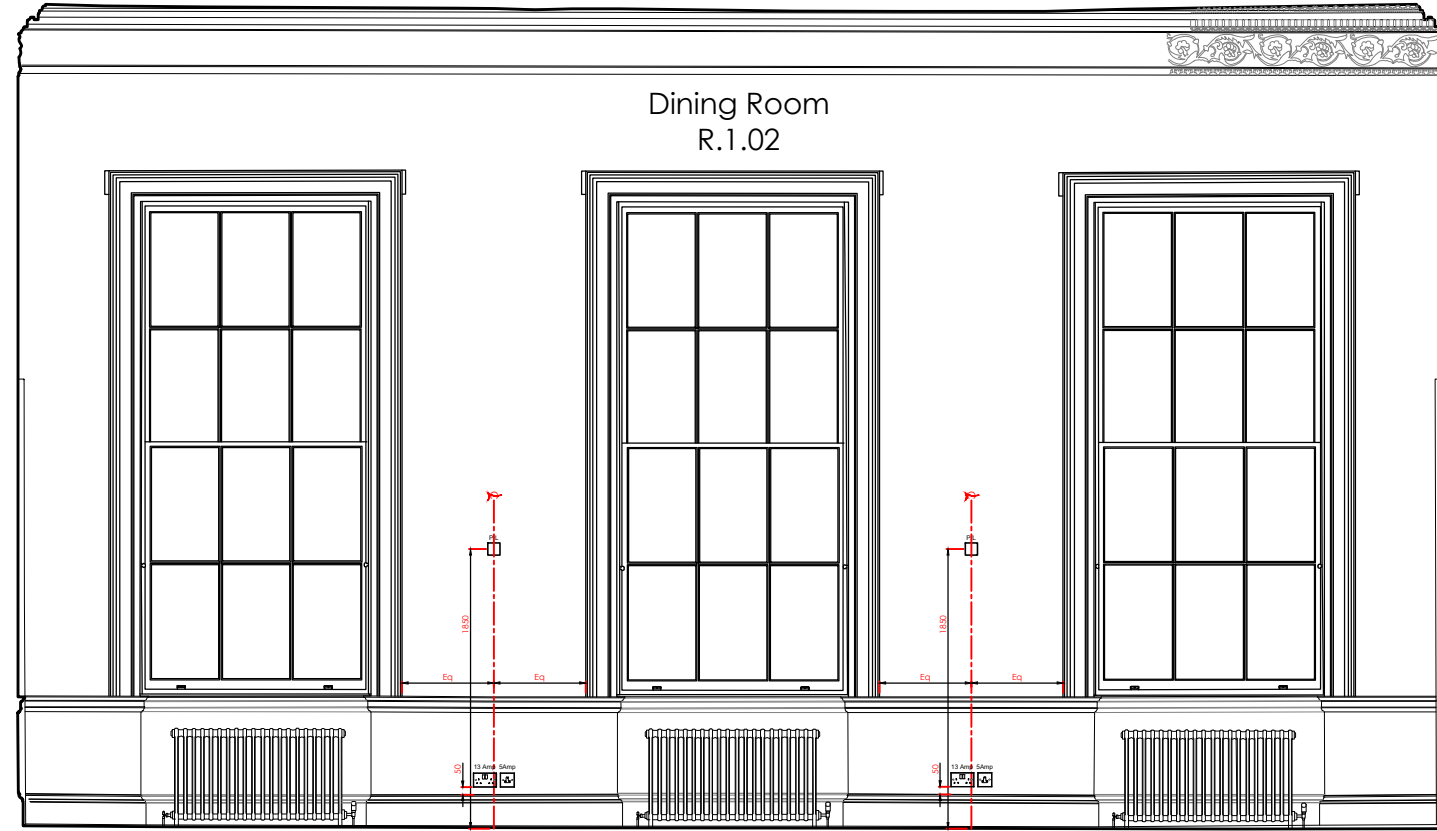


FOR CONTINUATION
REFER TO SECTION K-K

FOR CONTINUATION
REFER TO SECTION K-K

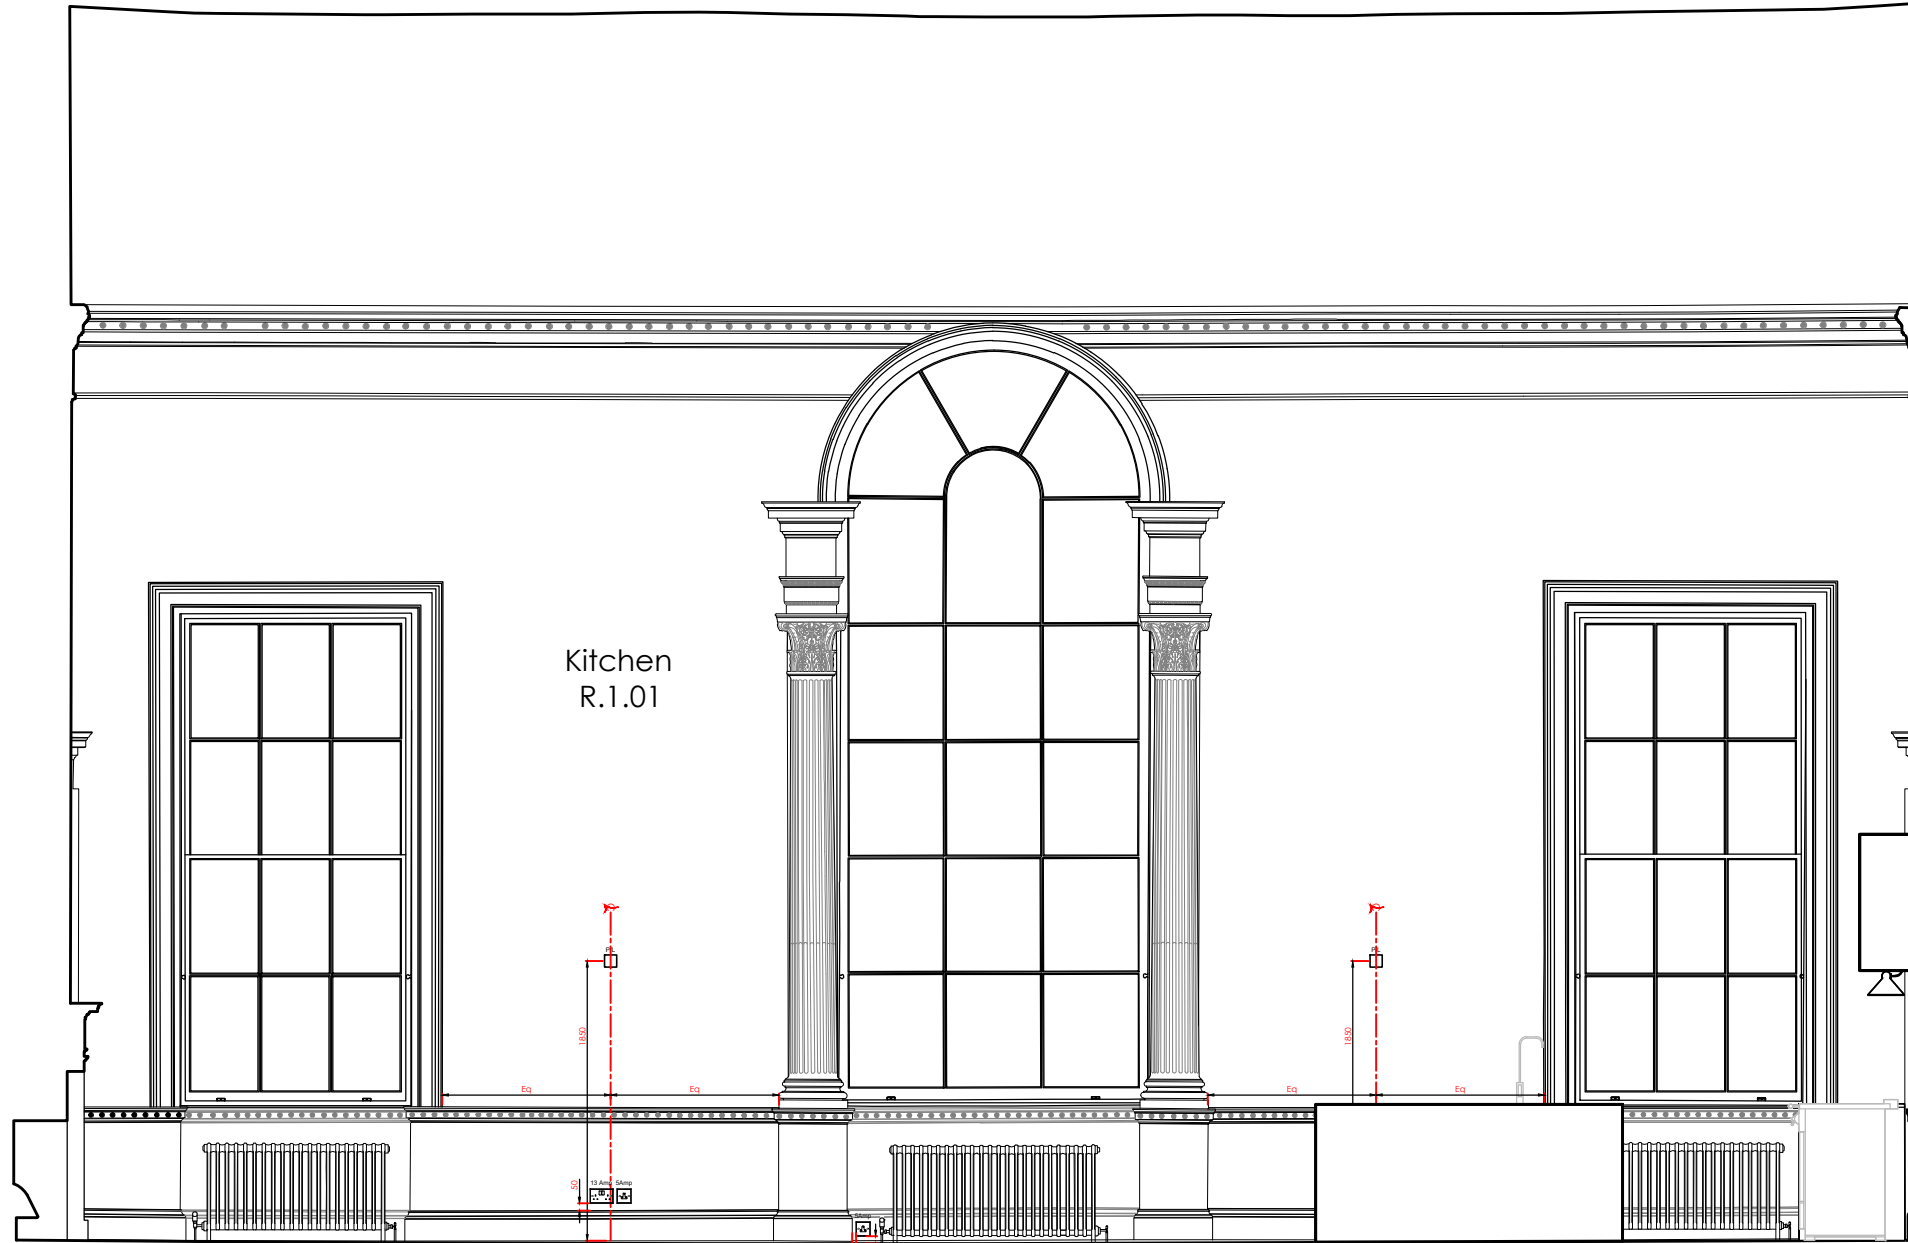


Generally:

- New plumbing and electrical services and new lighting to re-use existing routes.
- Radiators to be disconnected and reconditioned with new valves.
- Interior shutters restored to good working order.
- Repairs to windows and draught-proofing.
- Architraves partly removed to facilitate wiring for light switches and heating sensors; and then re-instated.
- Non-original skirtings removed to facilitate installation of new power points, and then reinstated.
- Redecoration of wall and ceiling finishes throughout.



Existing Fabric
Proposed Fabric

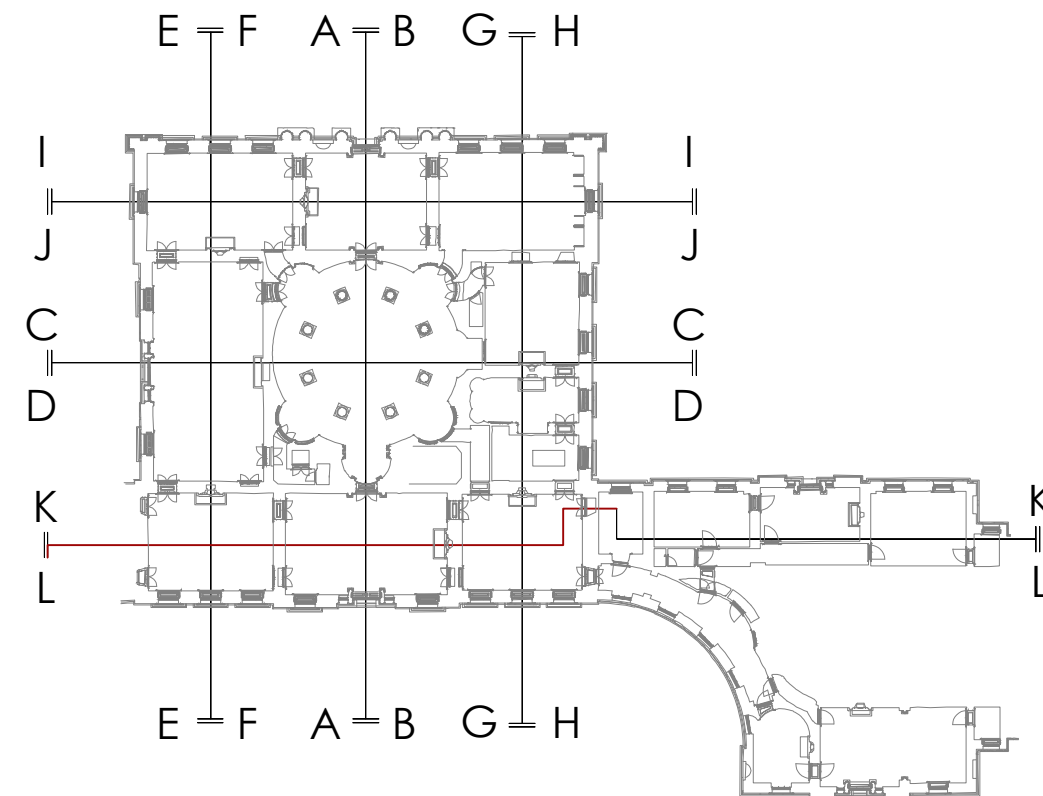

A1 Sheet Size

NOTES

1. All dimensions and levels are to be checked on site by the Main Contractor before work commences. The Architect is to be informed immediately of any discrepancies.
 2. Do not scale this drawing, use written dimensions only.
 3. Larger scale drawings are to be used over smaller scale drawings.
 4. All dimensions are in millimetres unless otherwise stated.
 5. If in doubt ask.
- © Copyright of Mitchell Berry Architects.

Rev Date Notes

.

PLANNING

Project New Wardour Castle,
Tisbury, Salisbury SP3 6RP

Client Private Client

Title Proposed Section LL
Central Block

Scale 1:50@A1 Drawn by VR

Date MARCH26 Checked by JB

Drawing Number 2517-P65

Revision .

MITCHELL BERRY
ARCHITECTS

THE STUDIO · 9 STRATFORD ROAD · LONDON · W8 6RF
TEL 020 7938 4358
EMAIL studio@mitchellberryarchitects.co.uk