

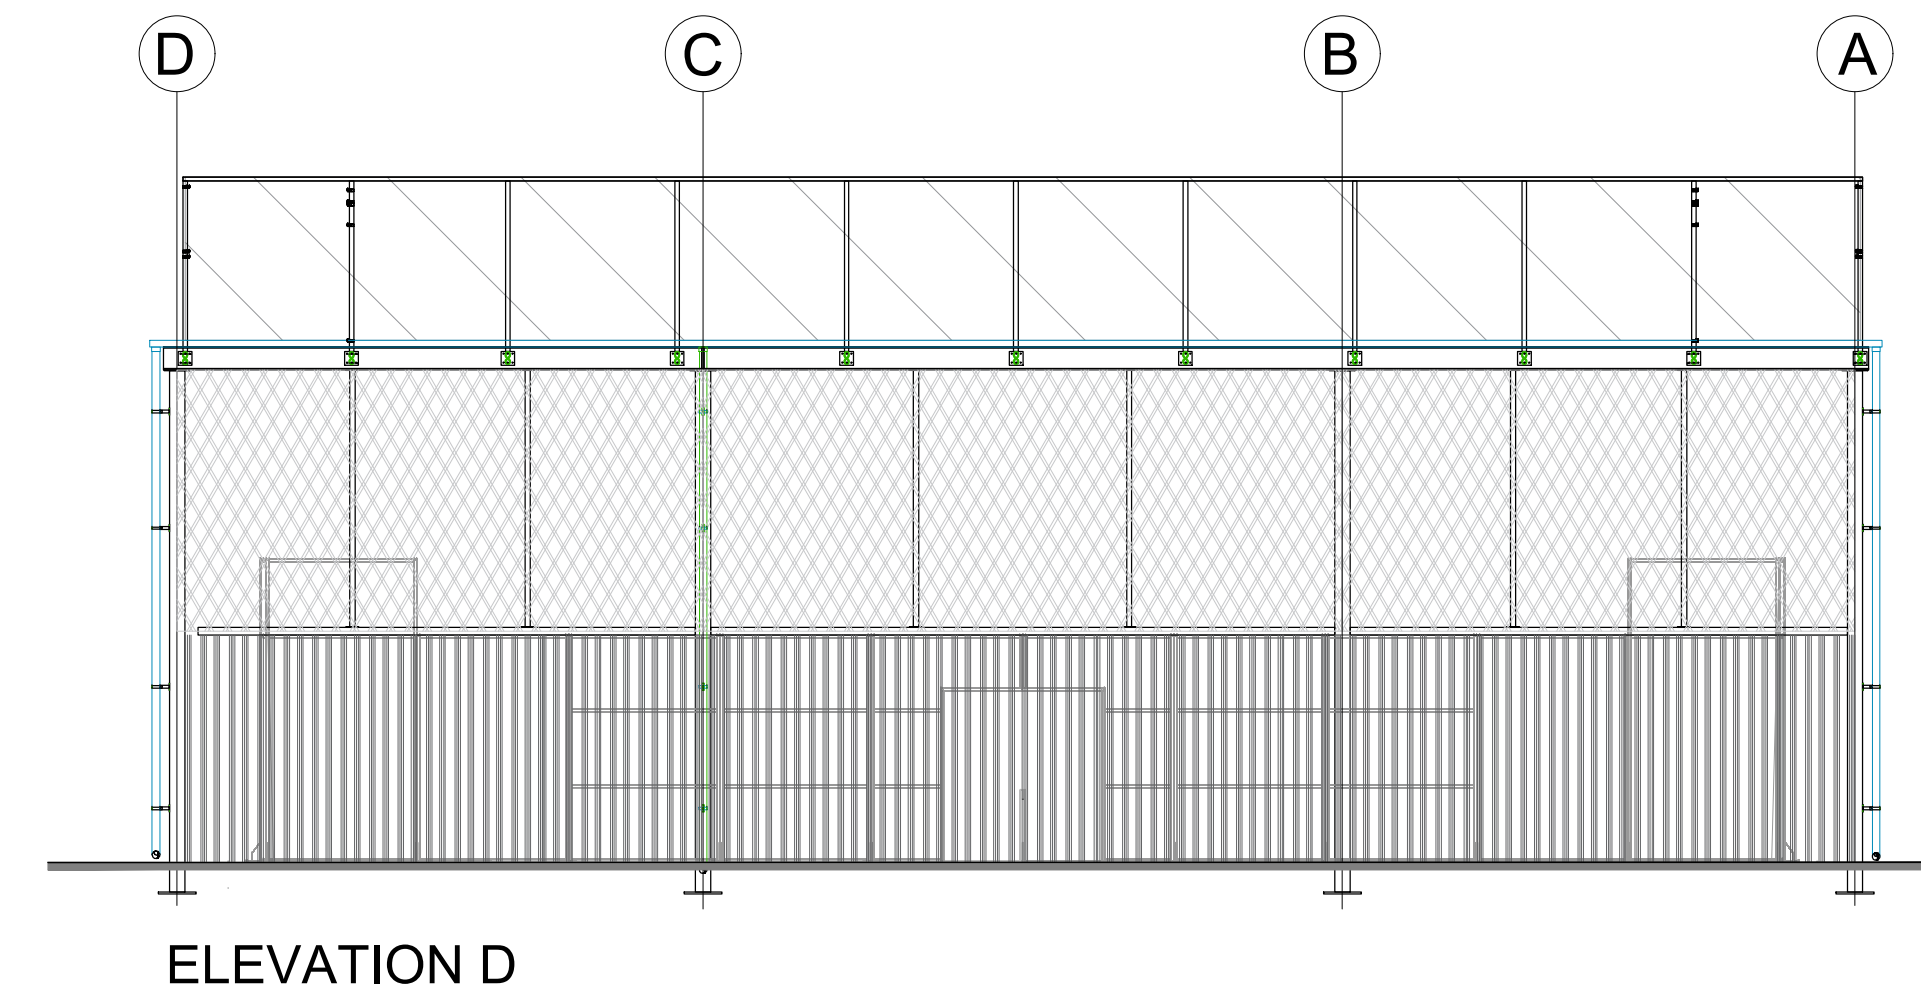
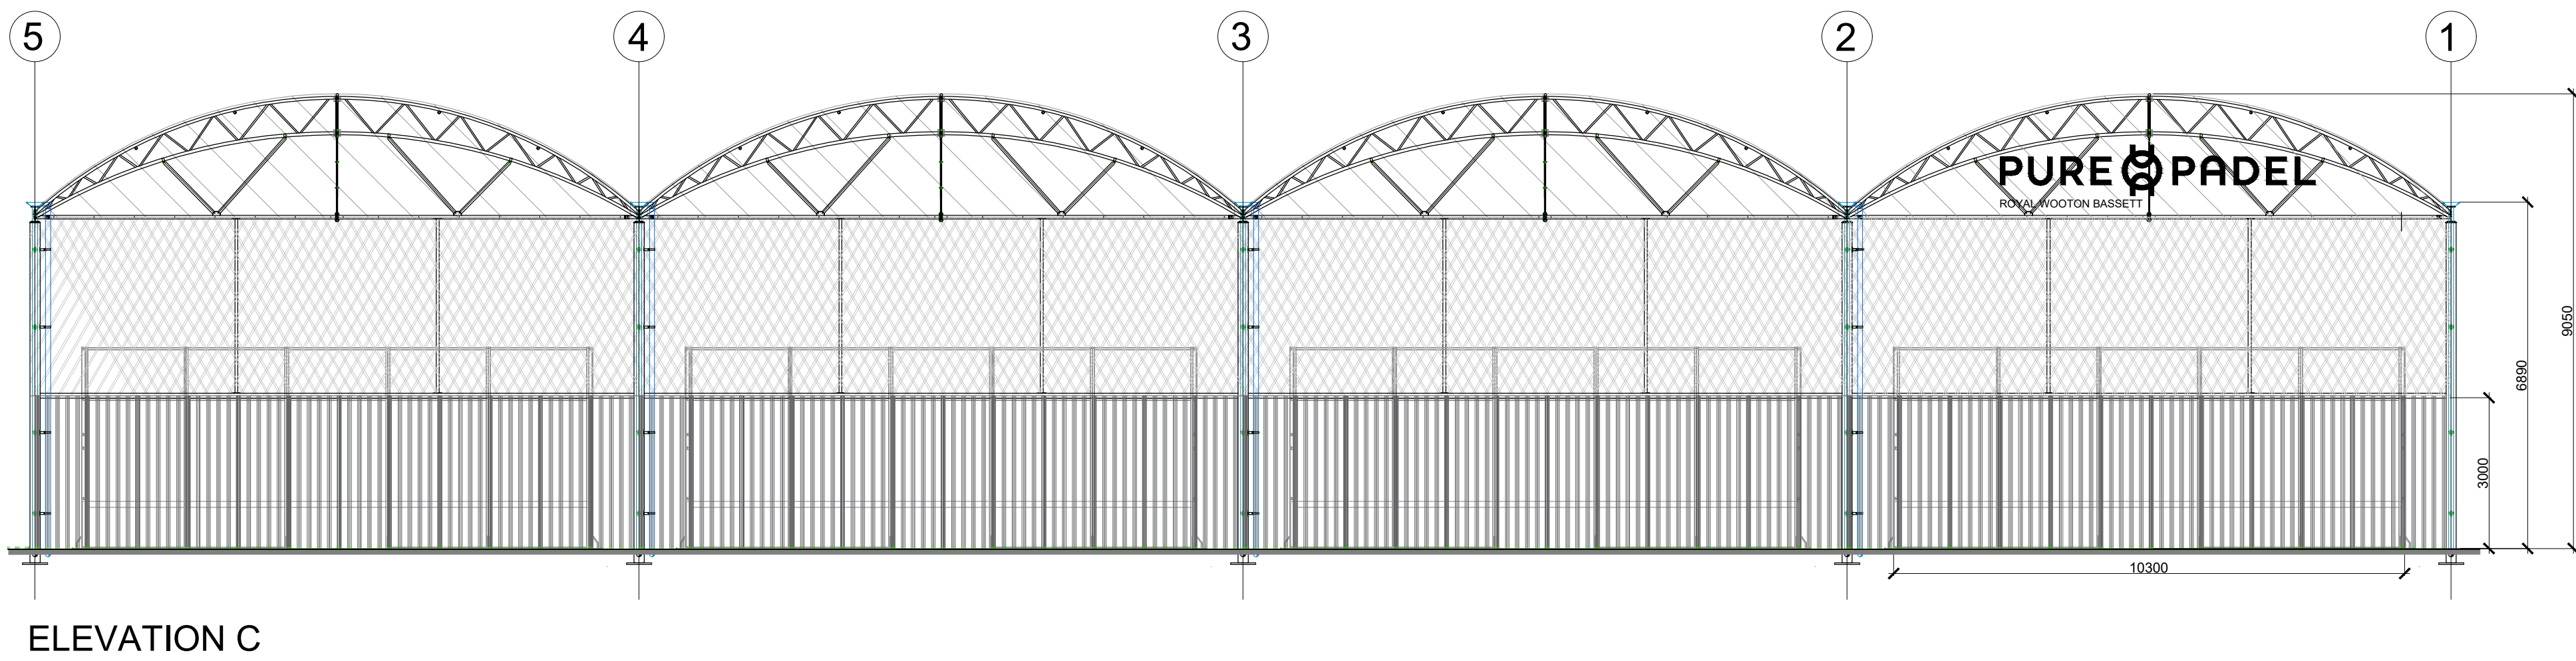
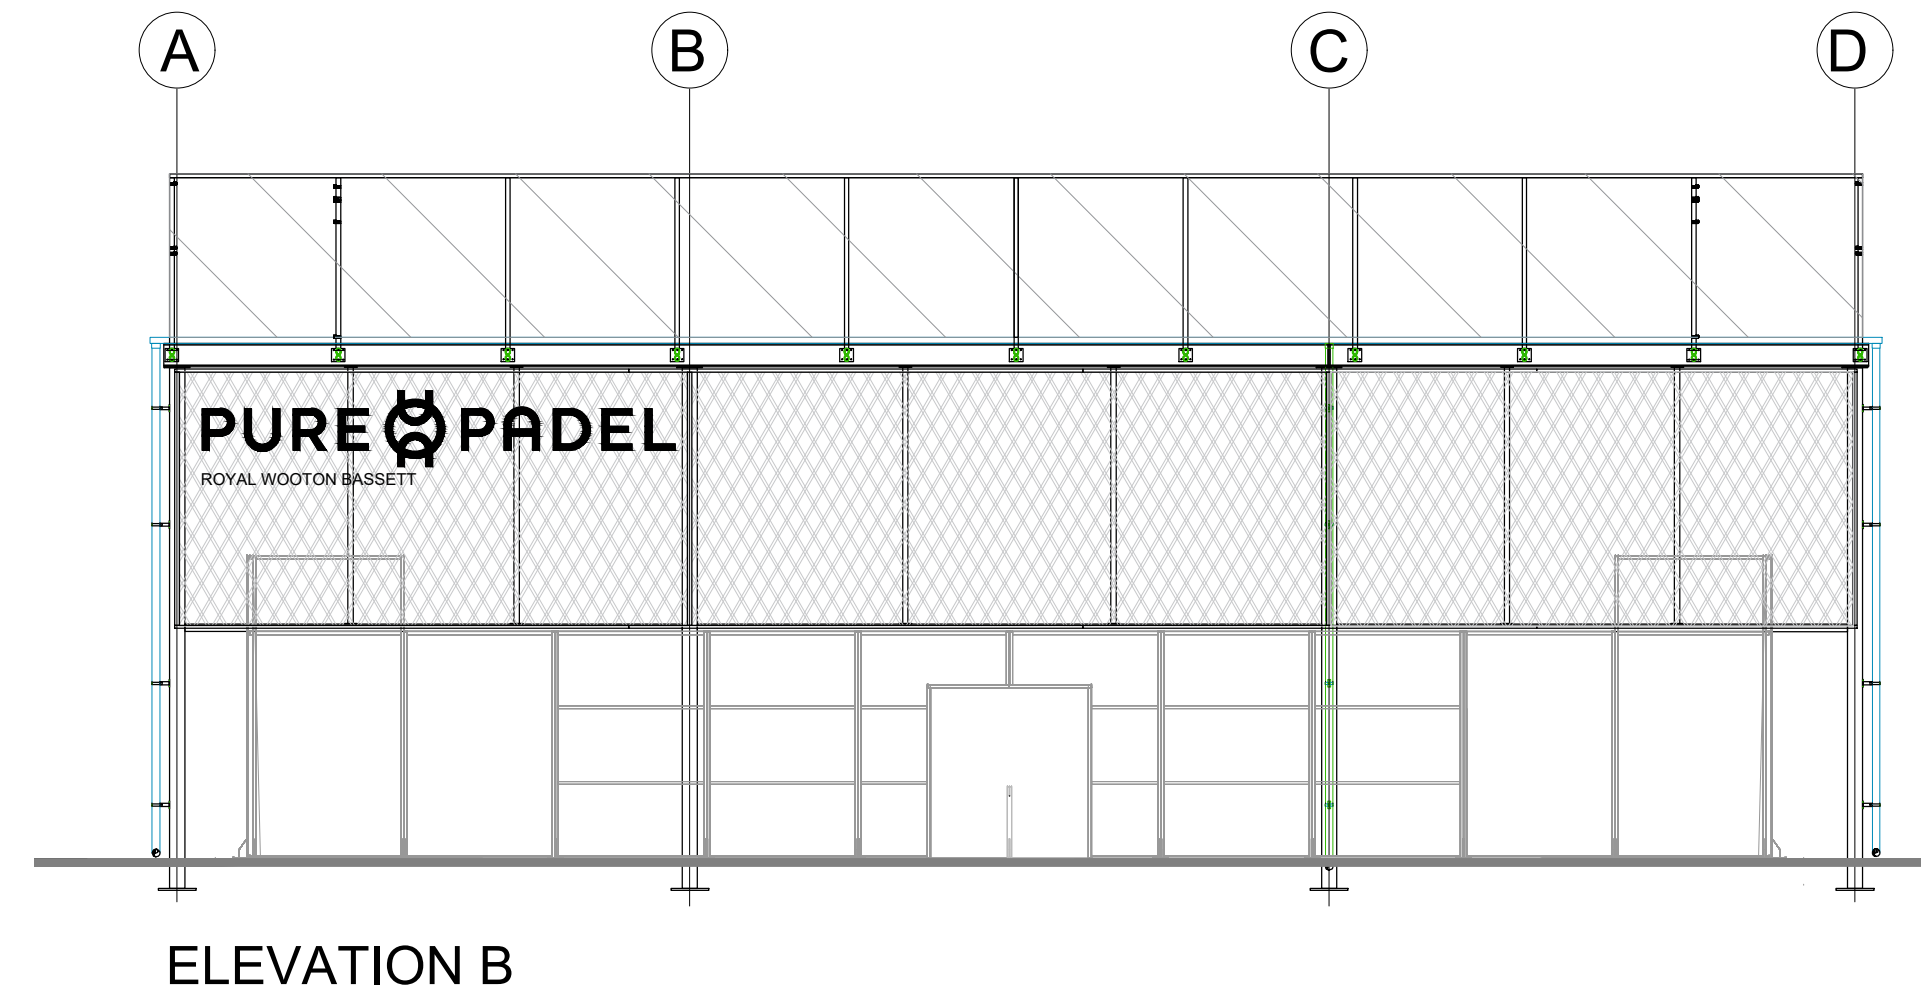
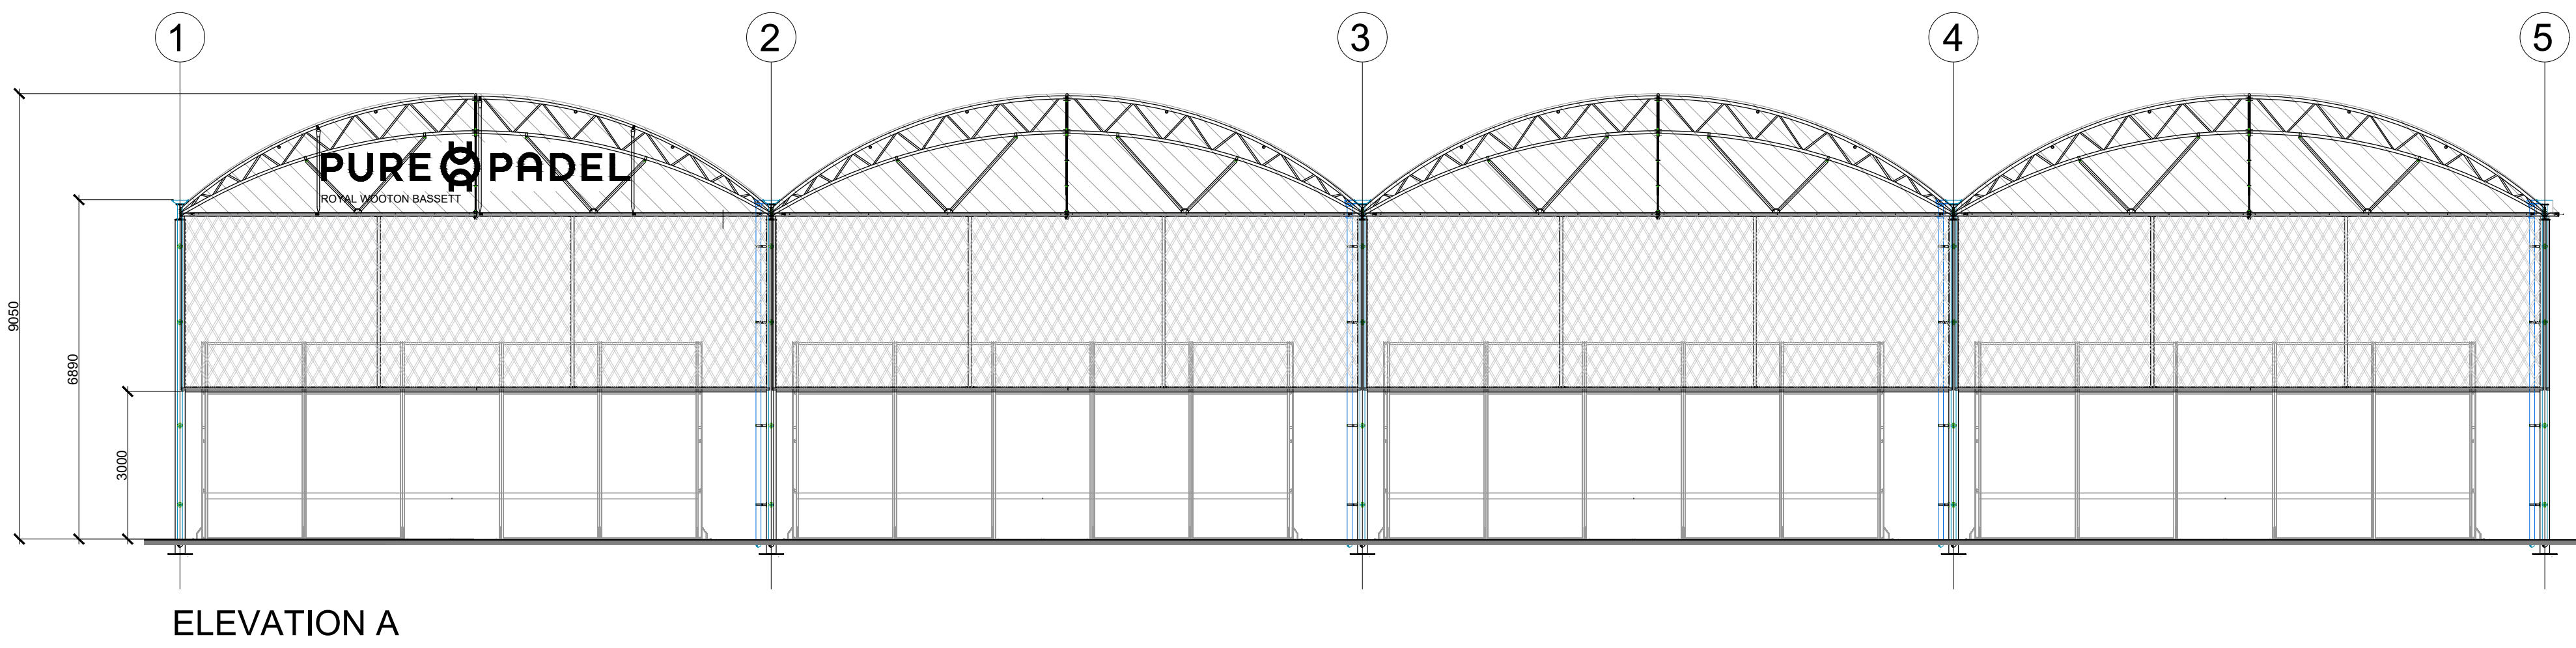
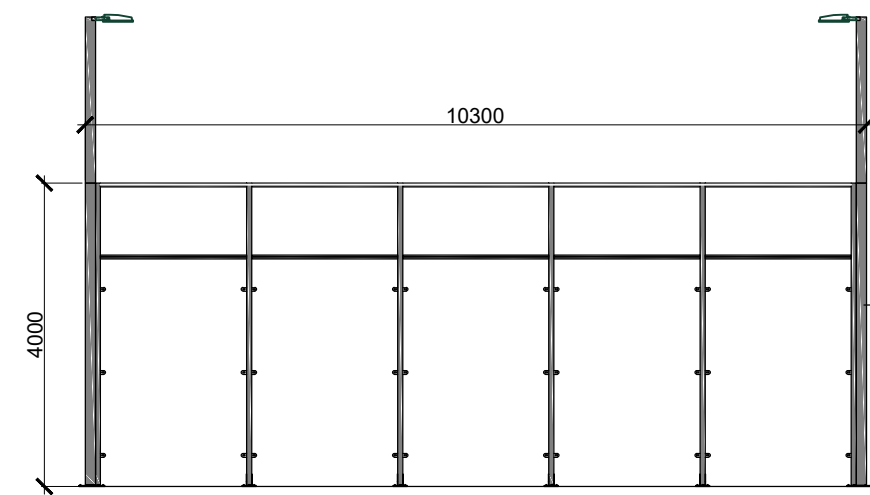
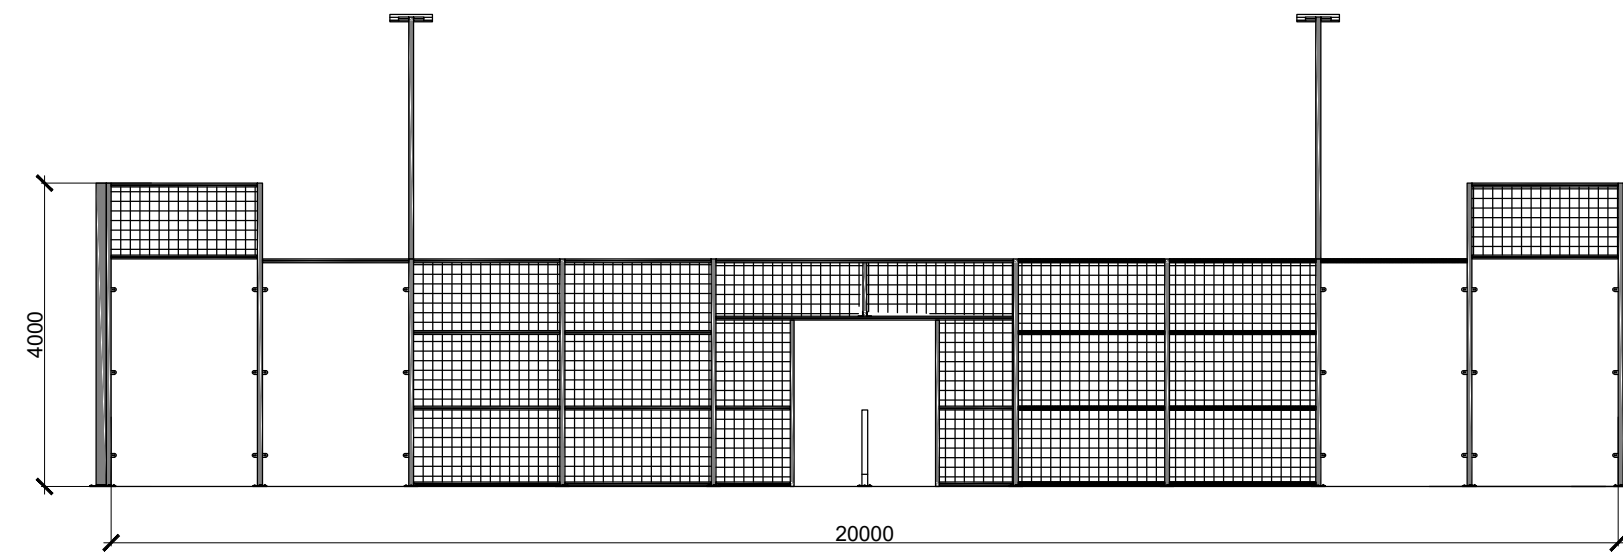
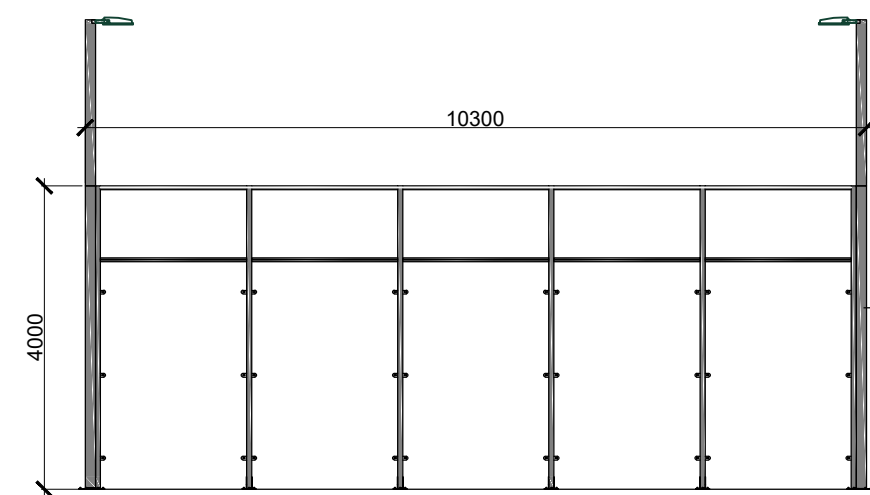


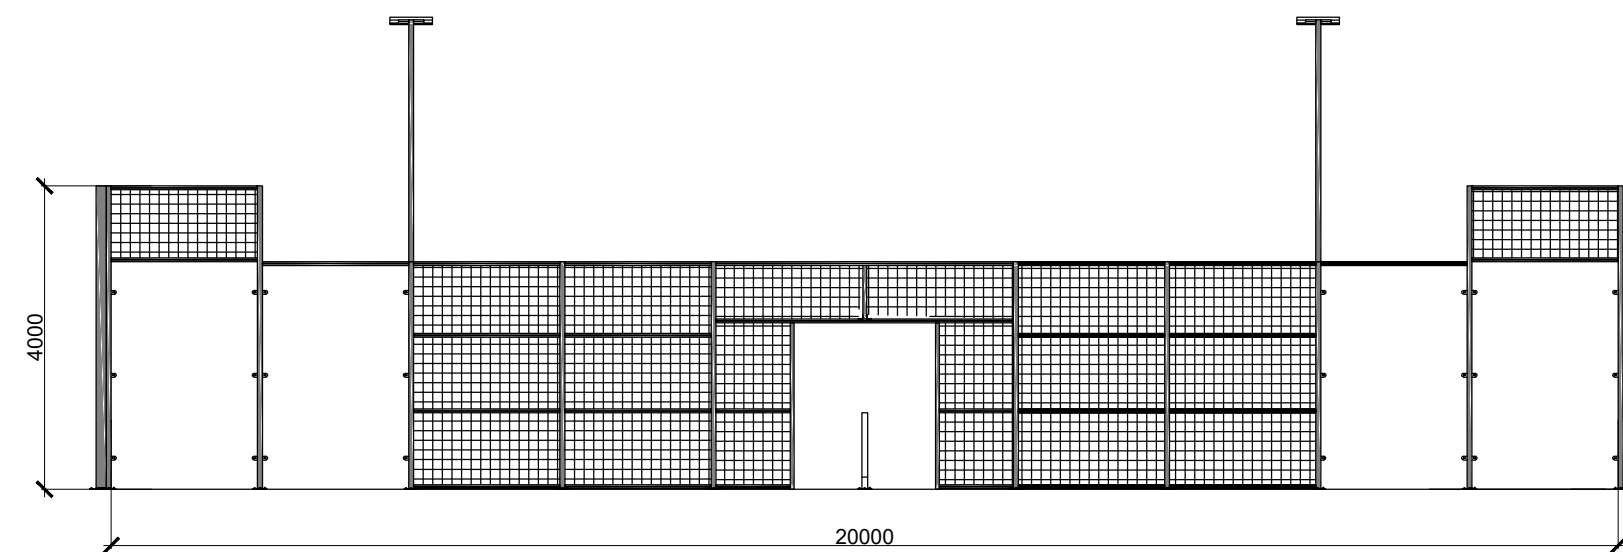


Proposed Elevations @ 1:100

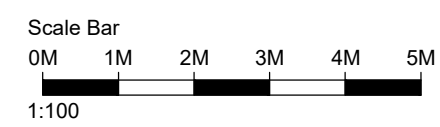


PROPOSED ELEVATIONS OF COURTS


Proposed Elevations @ 1:100

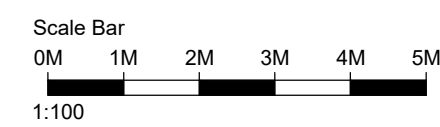


Materials Key

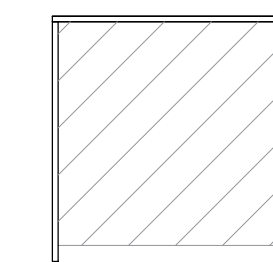


Canopy Material to Roof and Gables -
White Opal 60 fabric

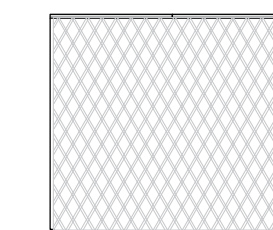


Canopy Material to Sides -
White Mesh Fabric Cladding

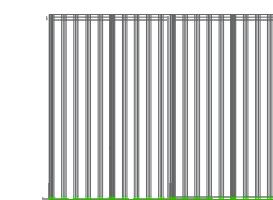

Perimeter Fencing Material -
3m Black welded mesh fencing

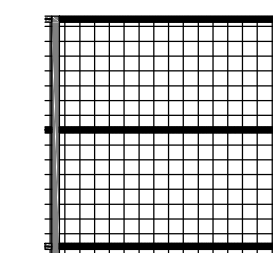

Panel Courts fencing Material -
Welded Glavanised Steel Mesh

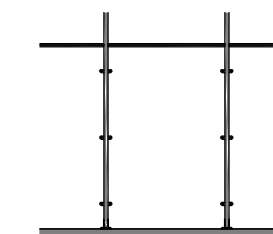

Padel Courts Glass Material -
Tempered Glass Panels

Revision	Date	By	Chk
----------	------	----	-----

Date: 04/02/25

Checked by: CS

Drawn by: DDB

Scale @ A1: 1:100

All dimensions to be verified on site, and the Architect informed of any discrepancy. All drawings and specifications should be read in conjunction with the Health and Safety Plan, all conflictCS should be reported to the appointed Principal Designer.
Do not scale from this drawing
This drawing is the copyright of Bowman Riley Architects Limited. ©

Sheet Name: Proposed Elevations

Purpose of issue: Planning (NMA)

Pure Padel Clubs Ltd
Pure Padel Royal Wootton Bassett
Brinkworth Rd, Swindon SN4 8DS

Status: YY

Project No: A1125.17

Drawing No: 1125.17-BOW-A1-00-DR-A-0004

Revision: P1

