


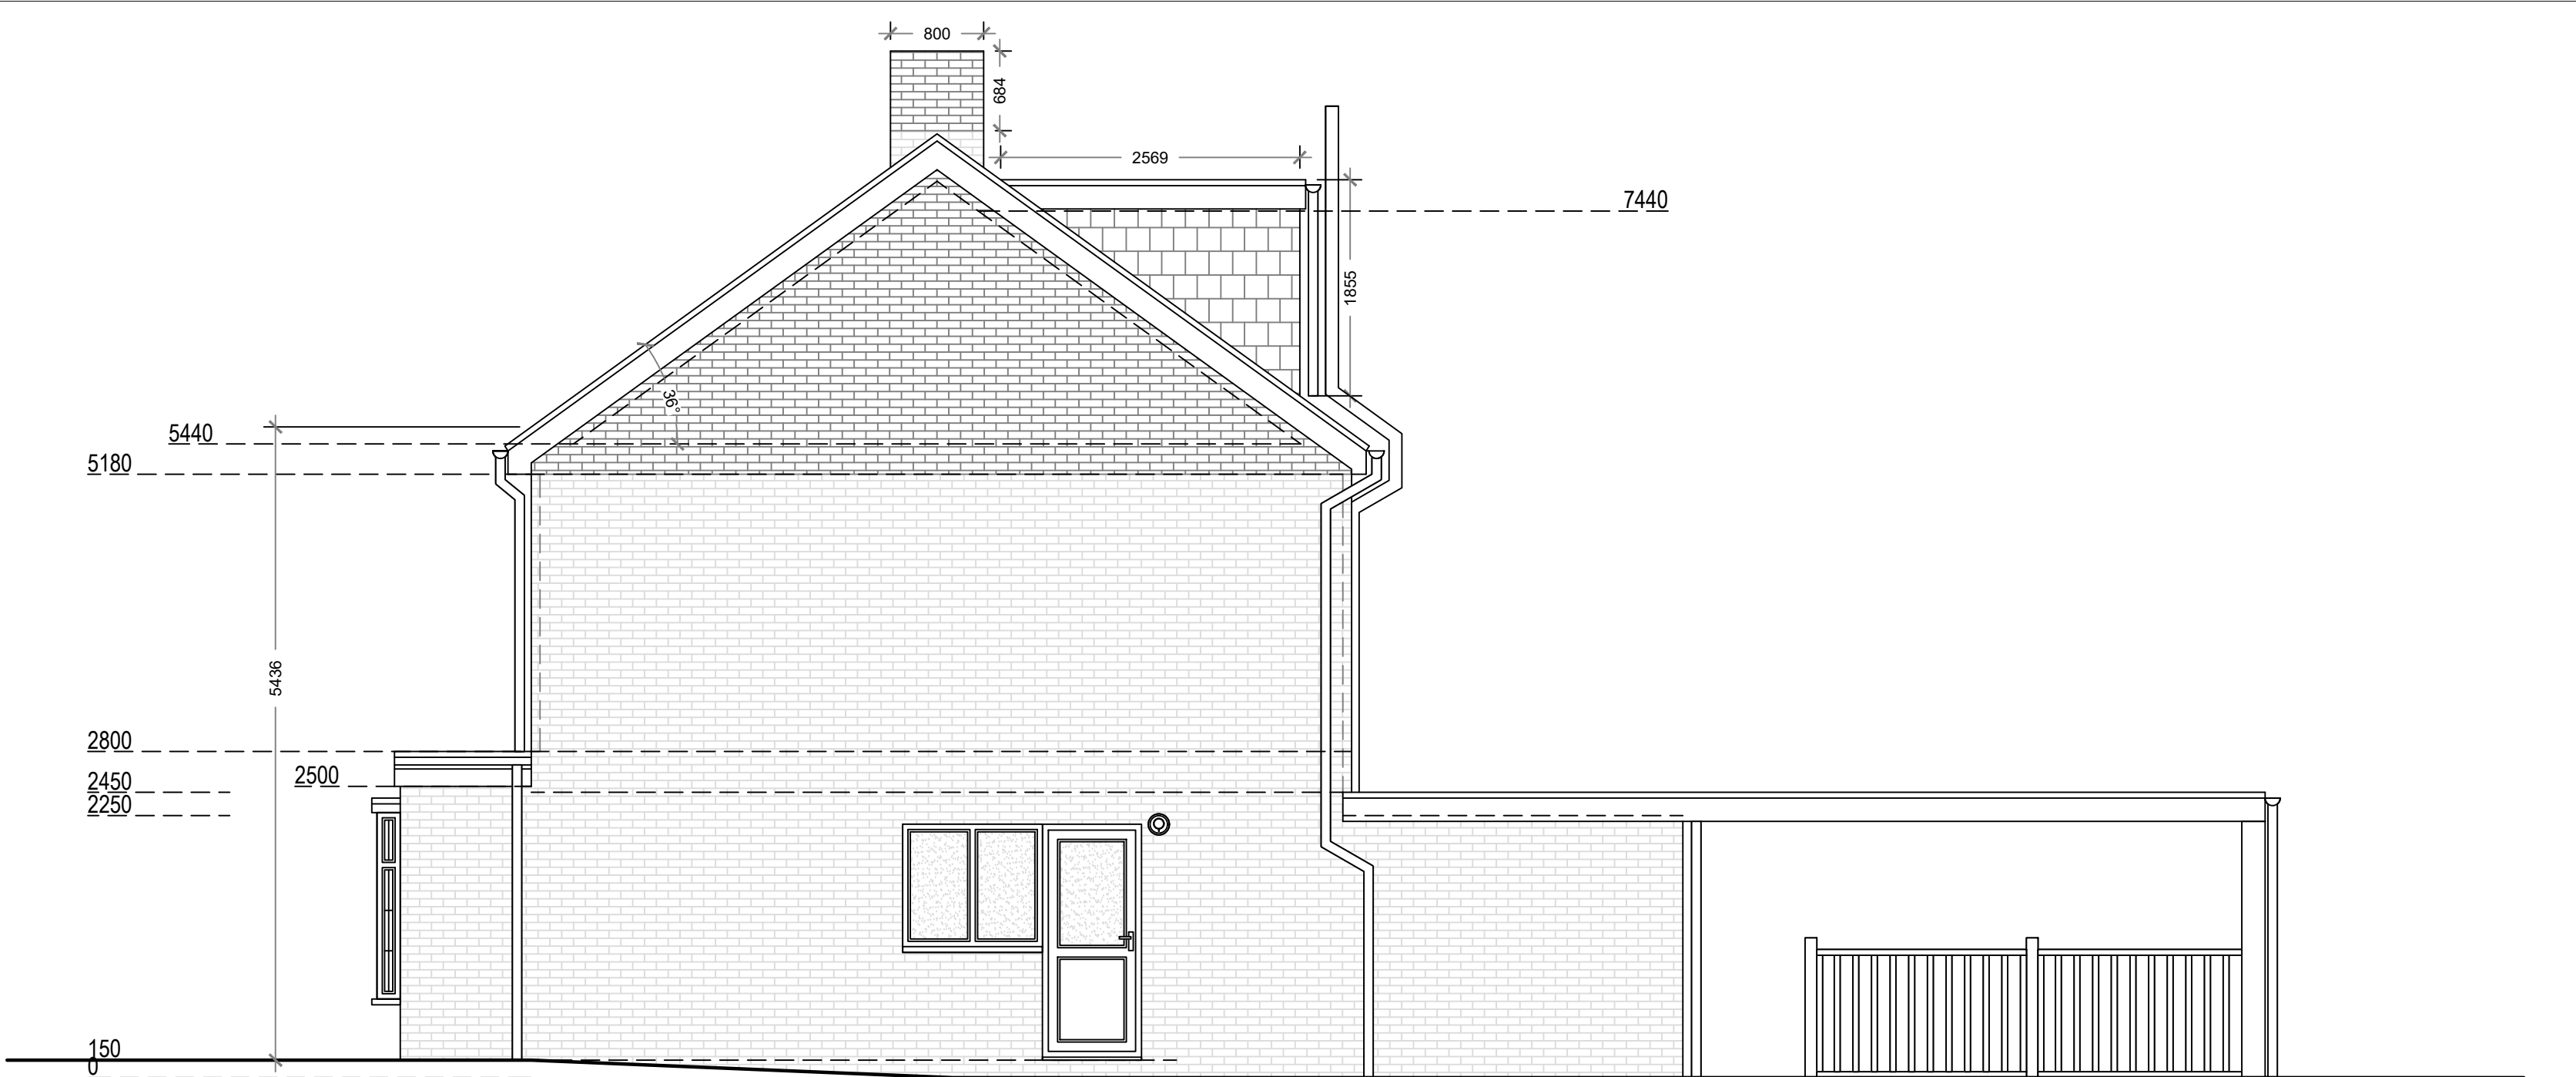


Proposed Northeast Elevation




Proposed Southwest Elevation



Proposed Northwest Elevation

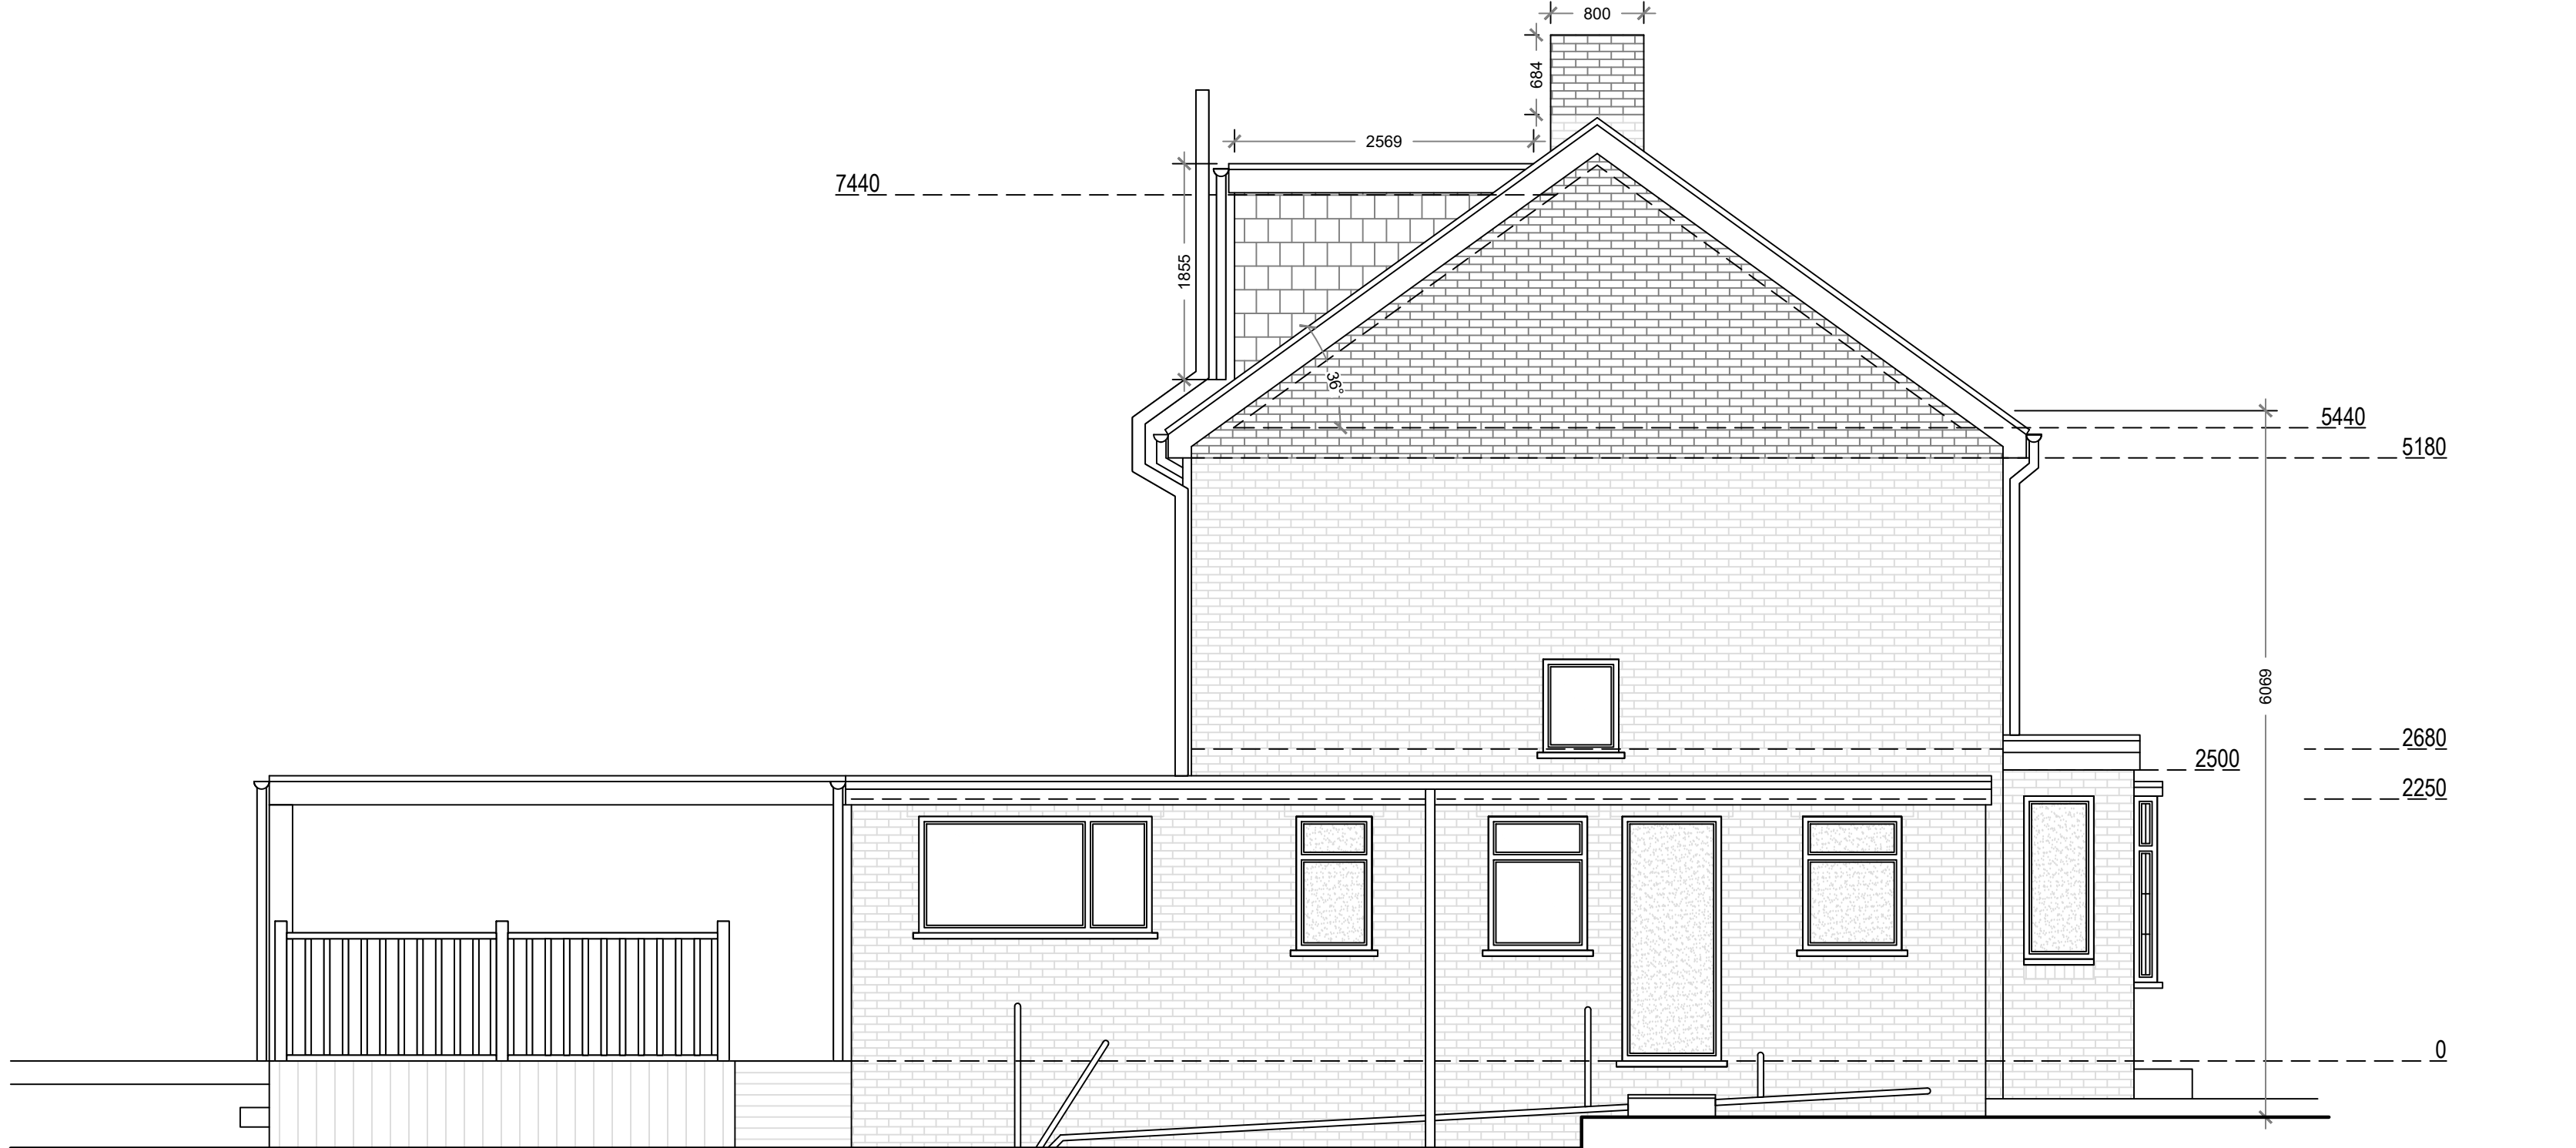

Proposed Southeast Elevation

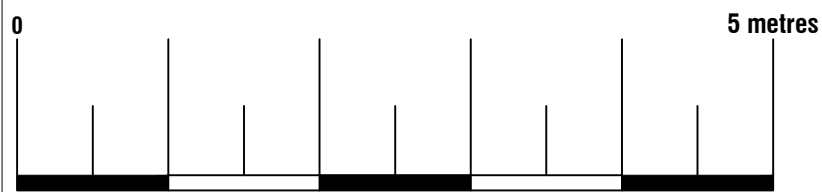

Proposed Materials:
Gable Walls: Brick to match existing
Dormer Walls: Hung Tile to match exsiting
Pitched roof: Dark grey/brown concrete interlocking tile to match existing
Flat roof: Dark felt/bituminous membrane to match existing
Windows: Double glazed white UPVC (to match existing)

Arkiplan ArkiPlan Architectural Ltd • Enquiries@ArkiPlan.co.uk Lytchett House, 13 Freeland Park, Wareham Road, Poole, Dorset, BH16 6FA			
Site	45 New Road, Royal Wootton Bassett, Sindon SN4 7DG	Date	08.05.2026
		Sheet	26-0263 D07 REV 03
		Job	Loft Conversion
Title Number	WT298509	Scale	1:50 @A1, 1:100 @A3
		Title	As Shown