





|           |                           |
|-----------|---------------------------|
| — — — — — | Boundary line             |
| — — — — — | Demolished                |
| — — — — — | Details above             |
| — — — — — | Wall outline below roof   |
| — — — — — | Rainwater drainage layout |
| — — — — — | Waste drainage layout     |

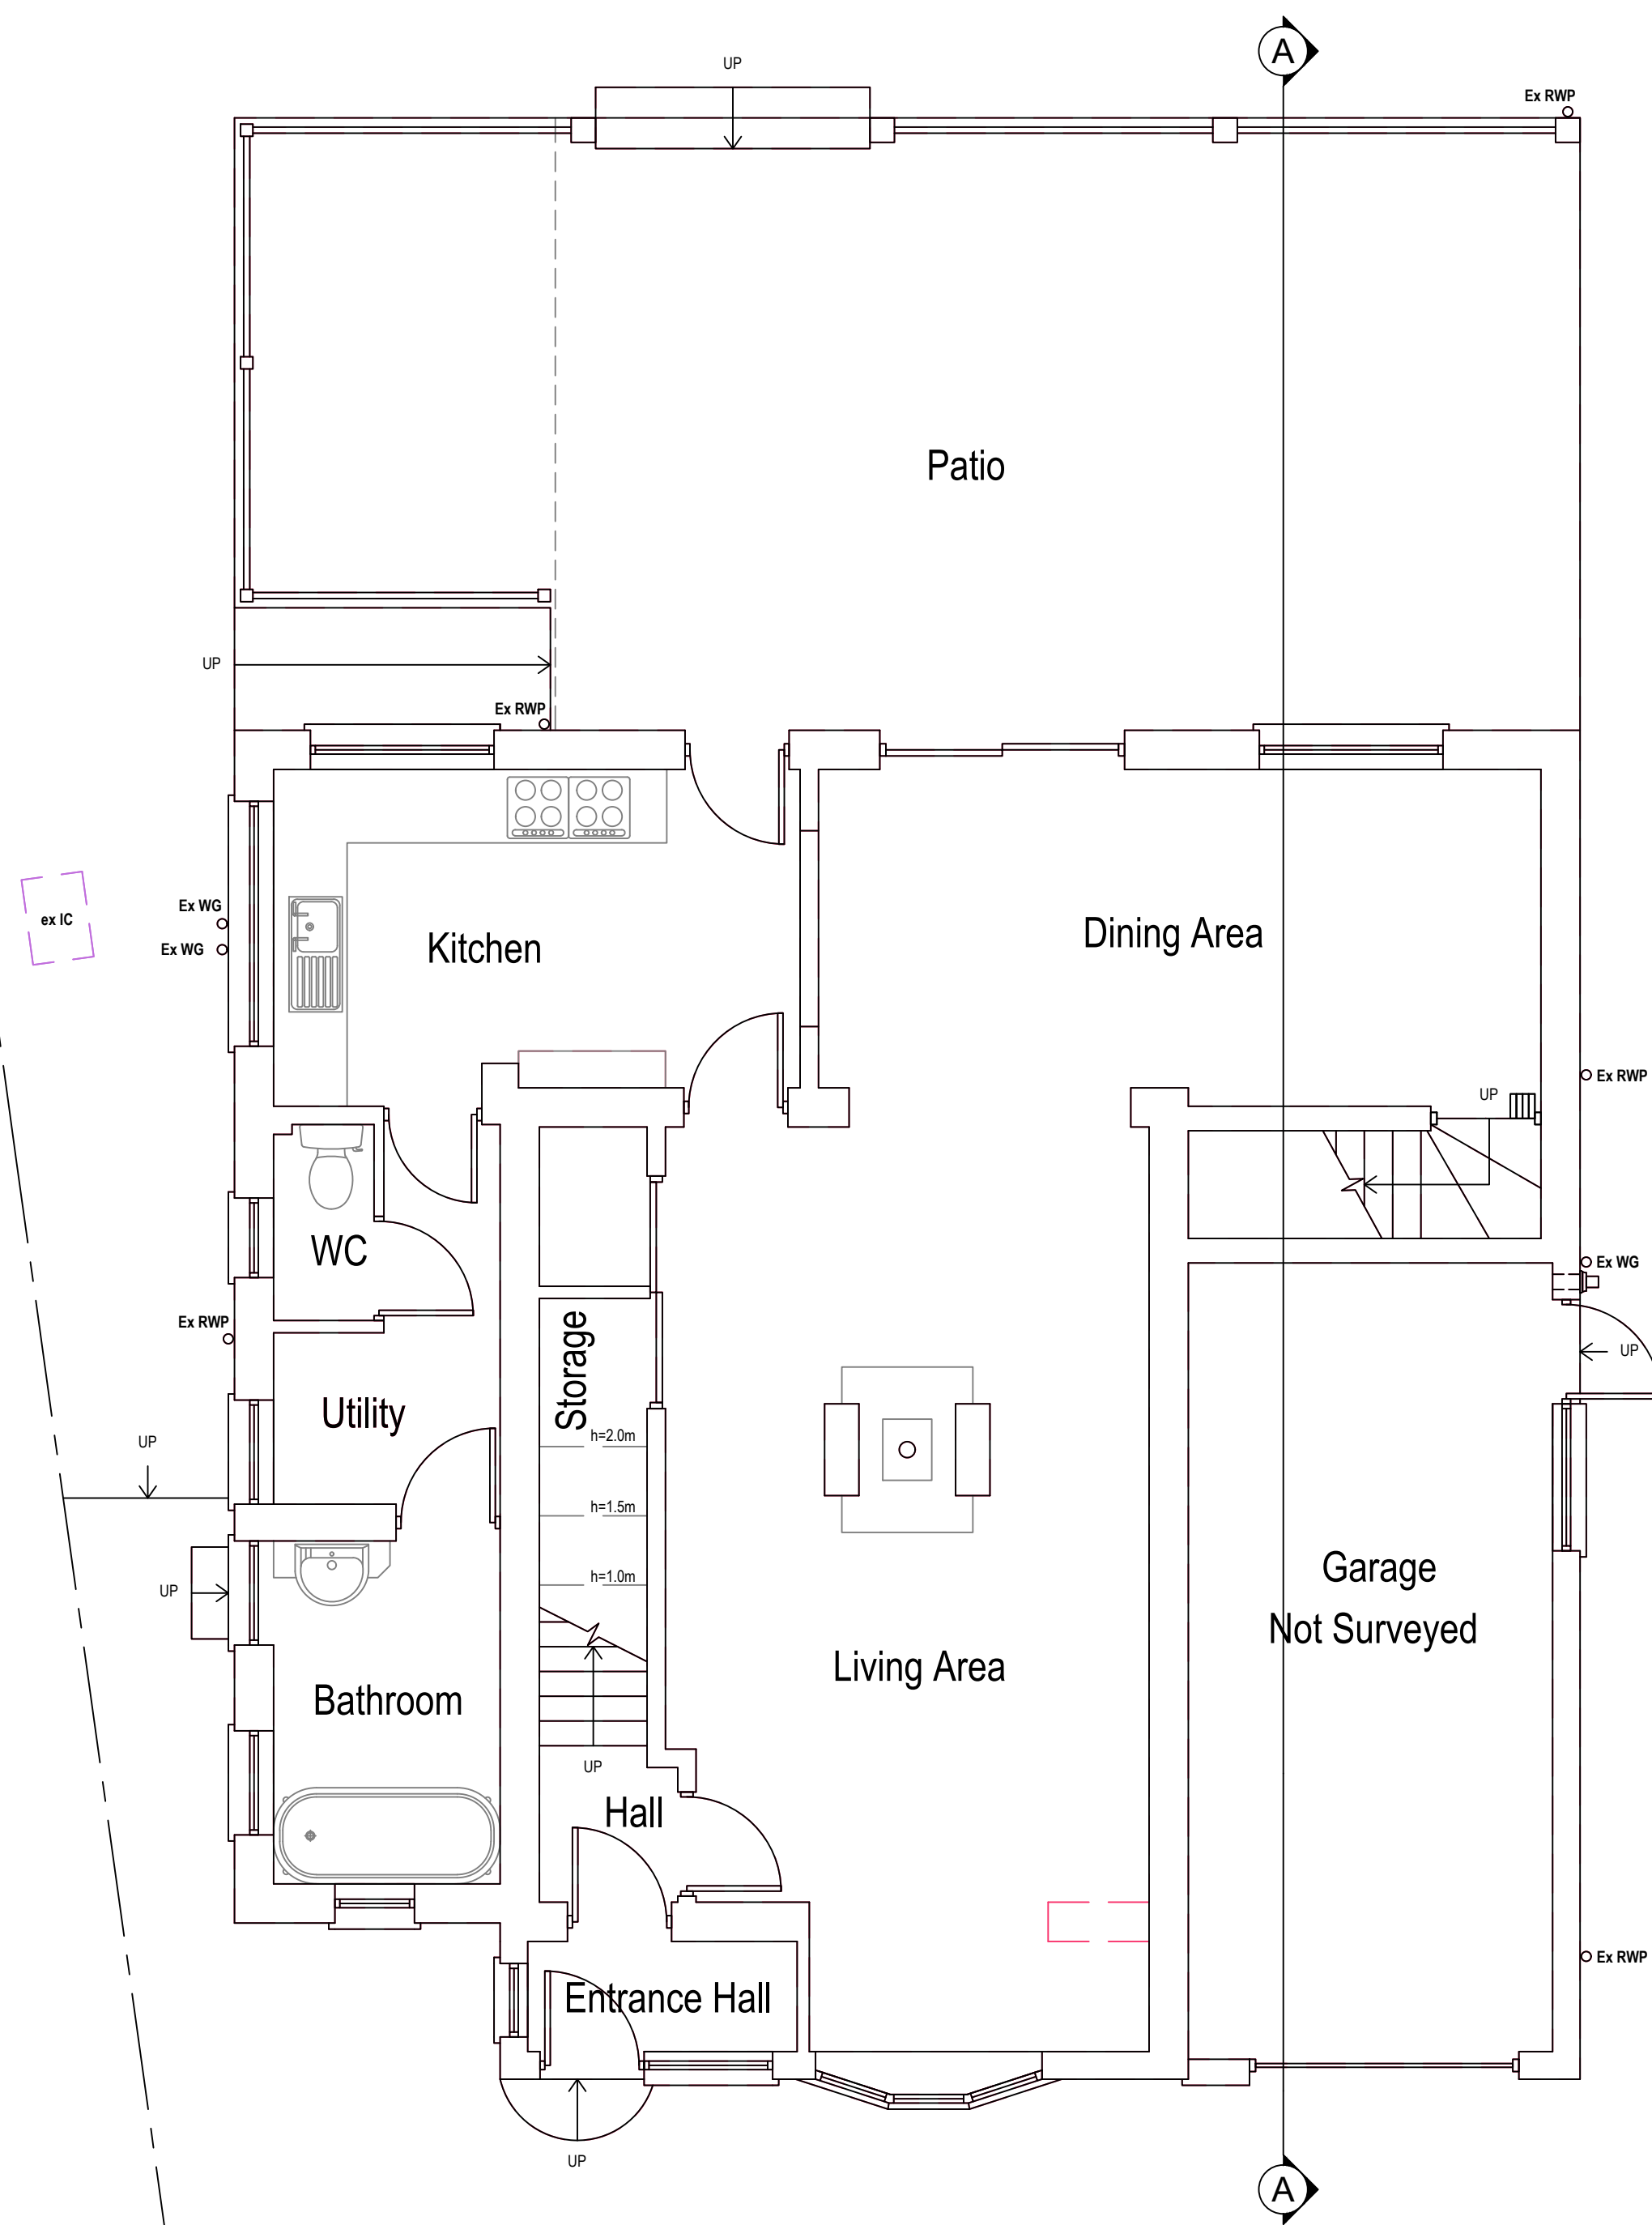

Area ca. 84.27 m<sup>2</sup>  
Additional Area: 0.00 m<sup>2</sup>

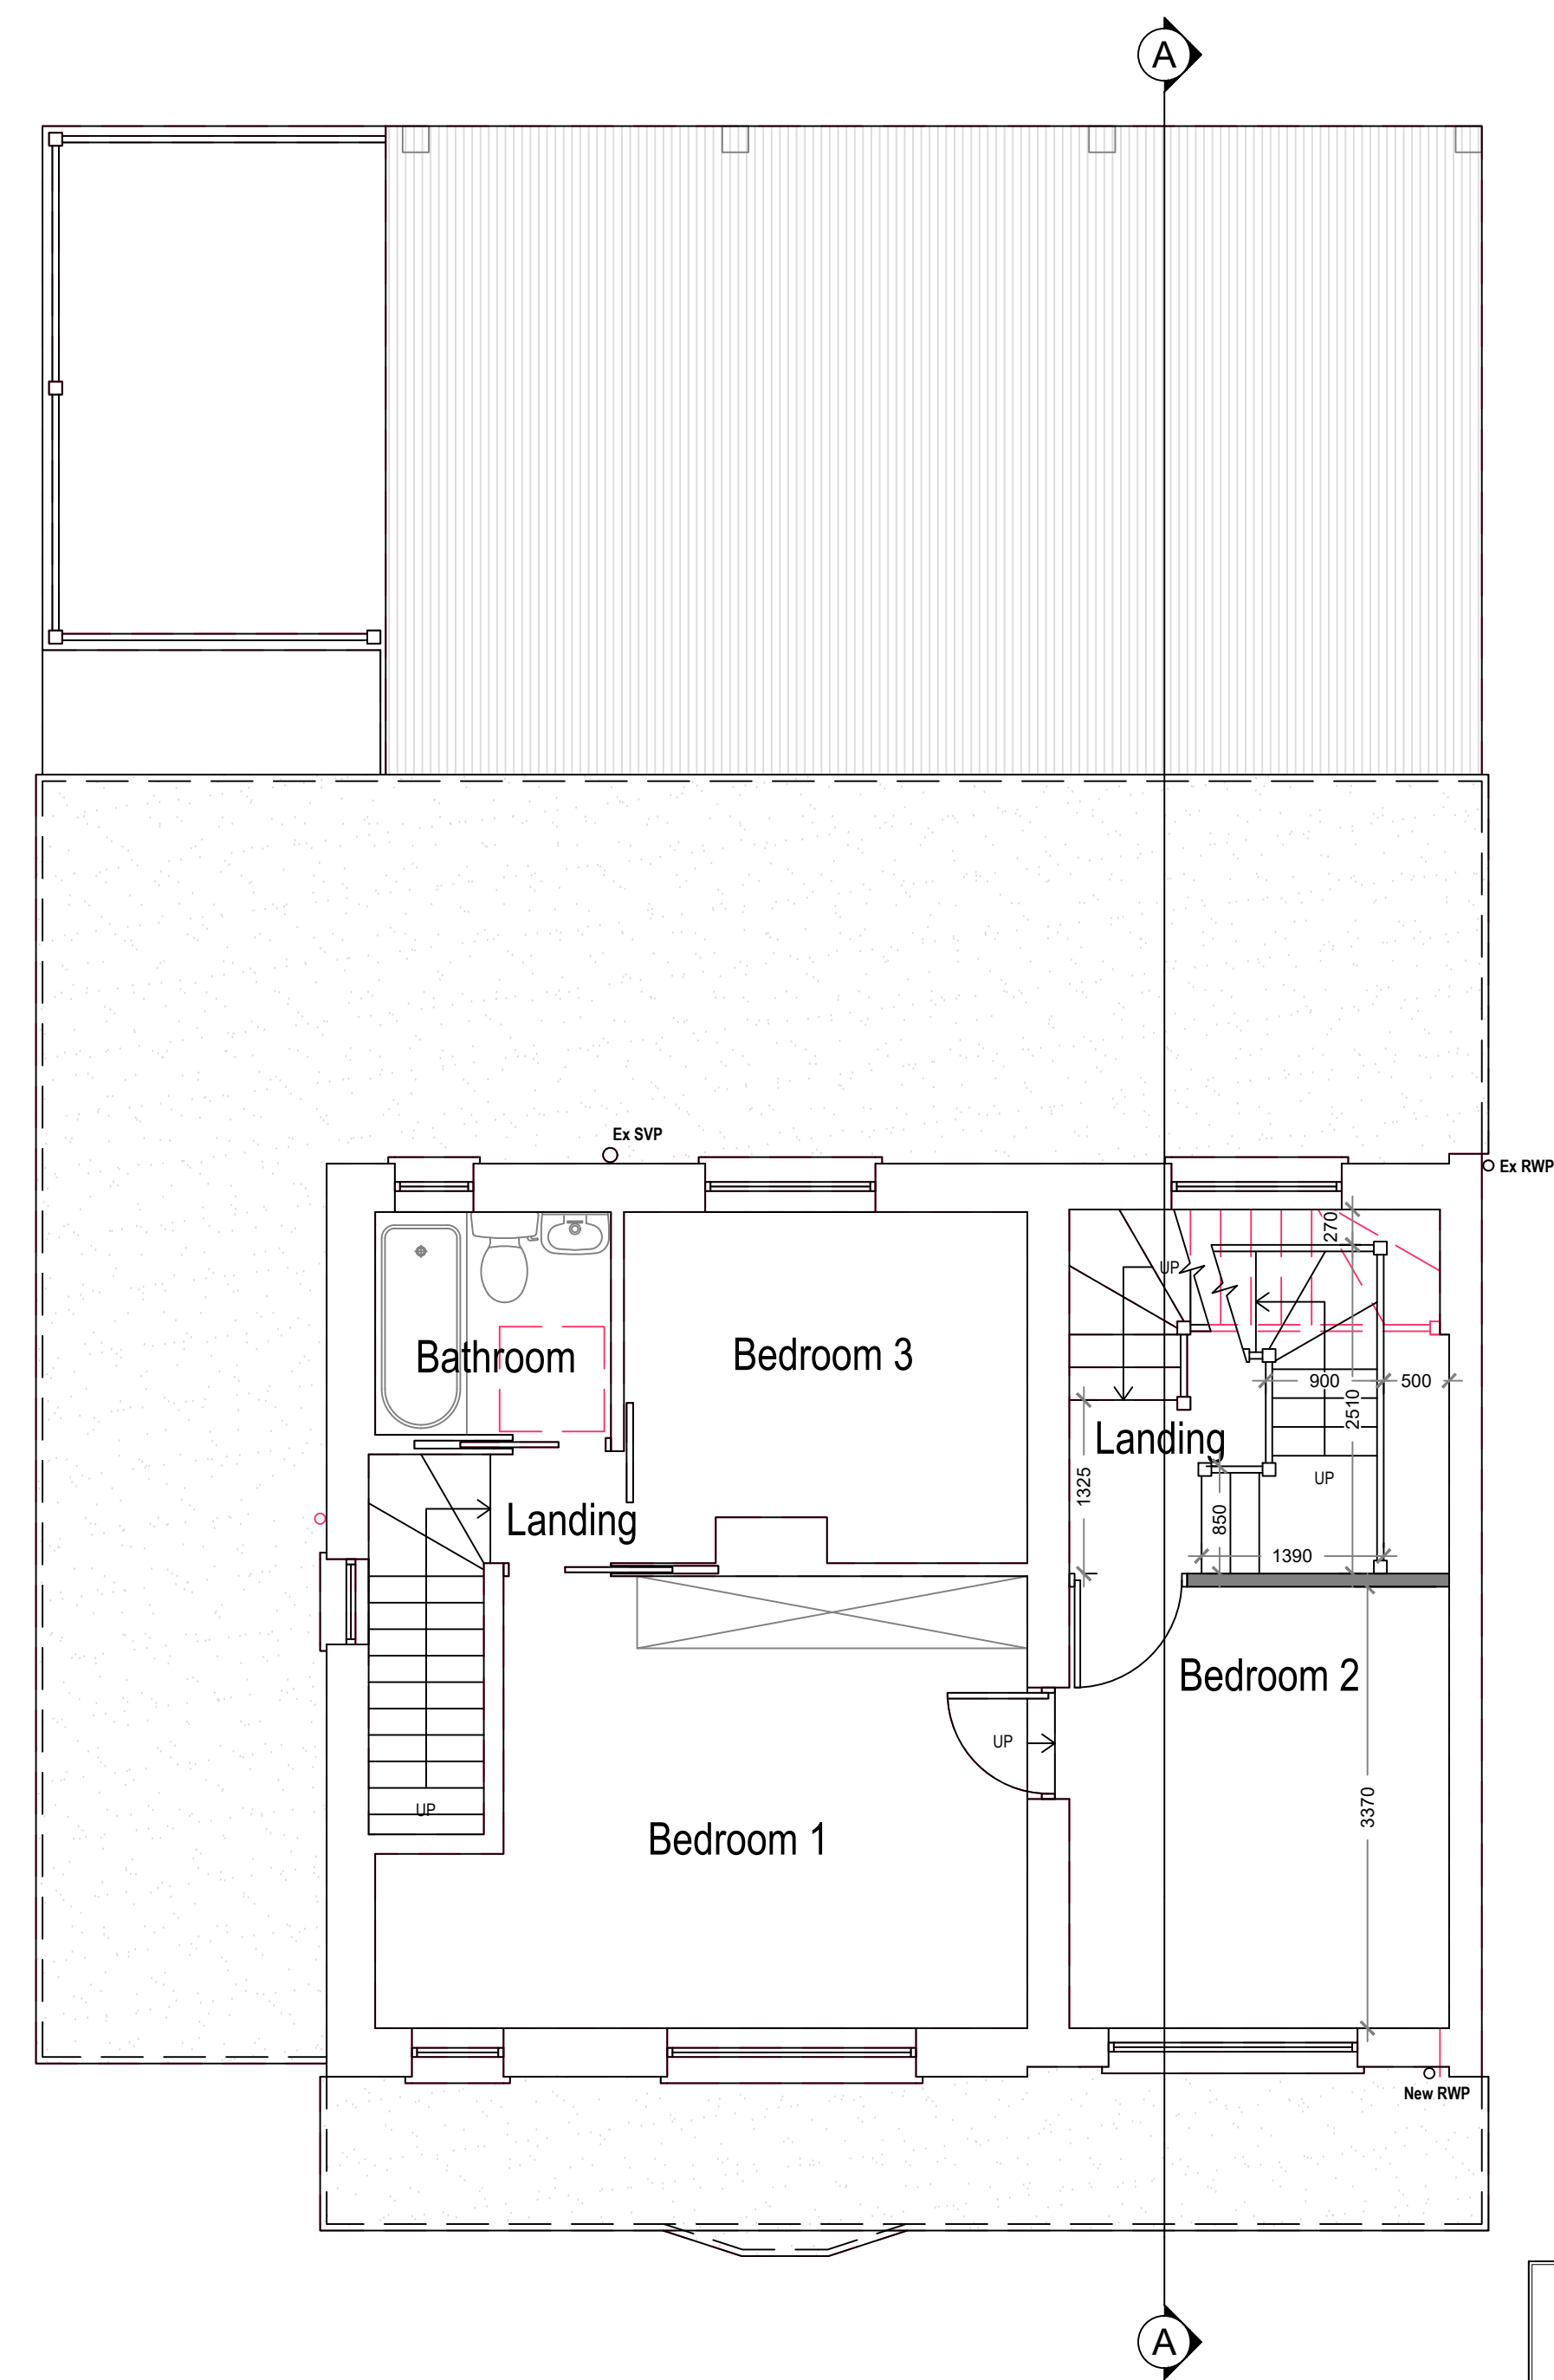

Area ca. 51.09 m<sup>2</sup>  
Additional Area: 0.00 m<sup>2</sup>

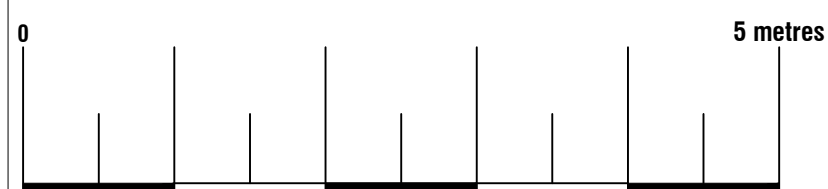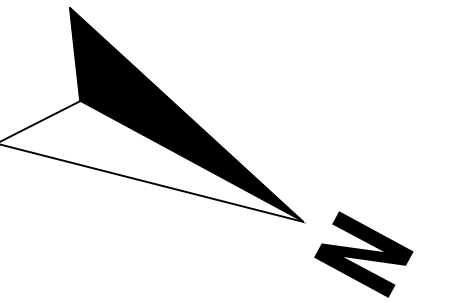

**Trkiplan**

|             |            |
|-------------|------------|
| <b>Date</b> | 08.05.2026 |
|-------------|------------|

|              |         |     |        |
|--------------|---------|-----|--------|
| <b>Sheet</b> | 26-0263 | D03 | REV 03 |
|--------------|---------|-----|--------|

|            |                 |
|------------|-----------------|
| <b>Job</b> | Loft Conversion |
|------------|-----------------|

|              |                     |
|--------------|---------------------|
| <b>Scale</b> | 1:50 @A1, 1:100 @A3 |
|--------------|---------------------|

|              |          |
|--------------|----------|
| <b>Title</b> | As Shown |
|--------------|----------|