


31 The Common - Langley Burrell

Proposed Garage modification

Exchange of left window for French doors

Scale 1:50


A4

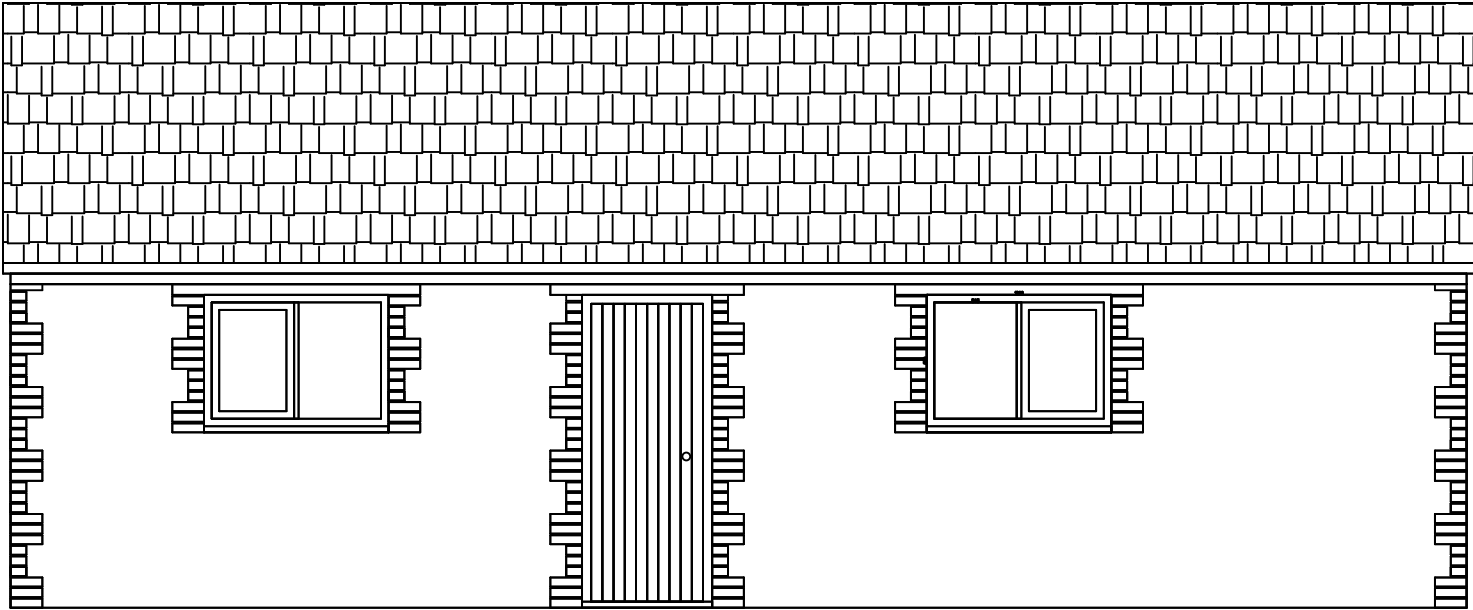

Current Elevation



1:50 Scale

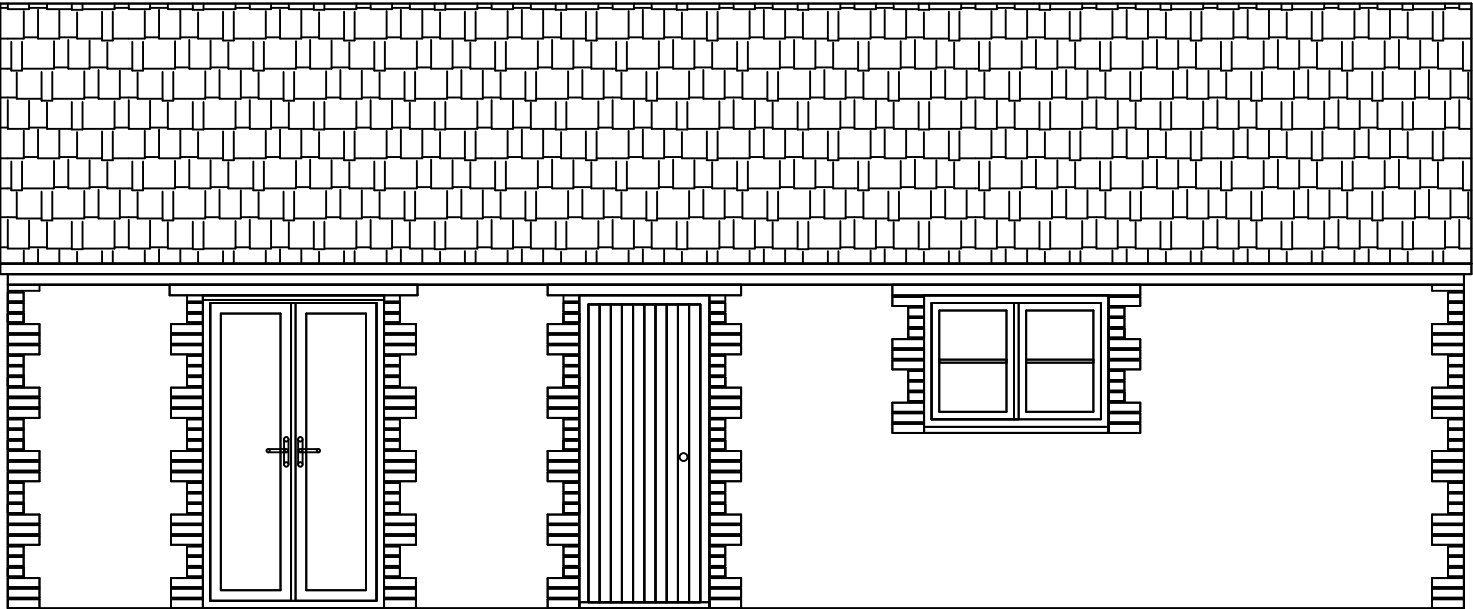

Proposed Modification