



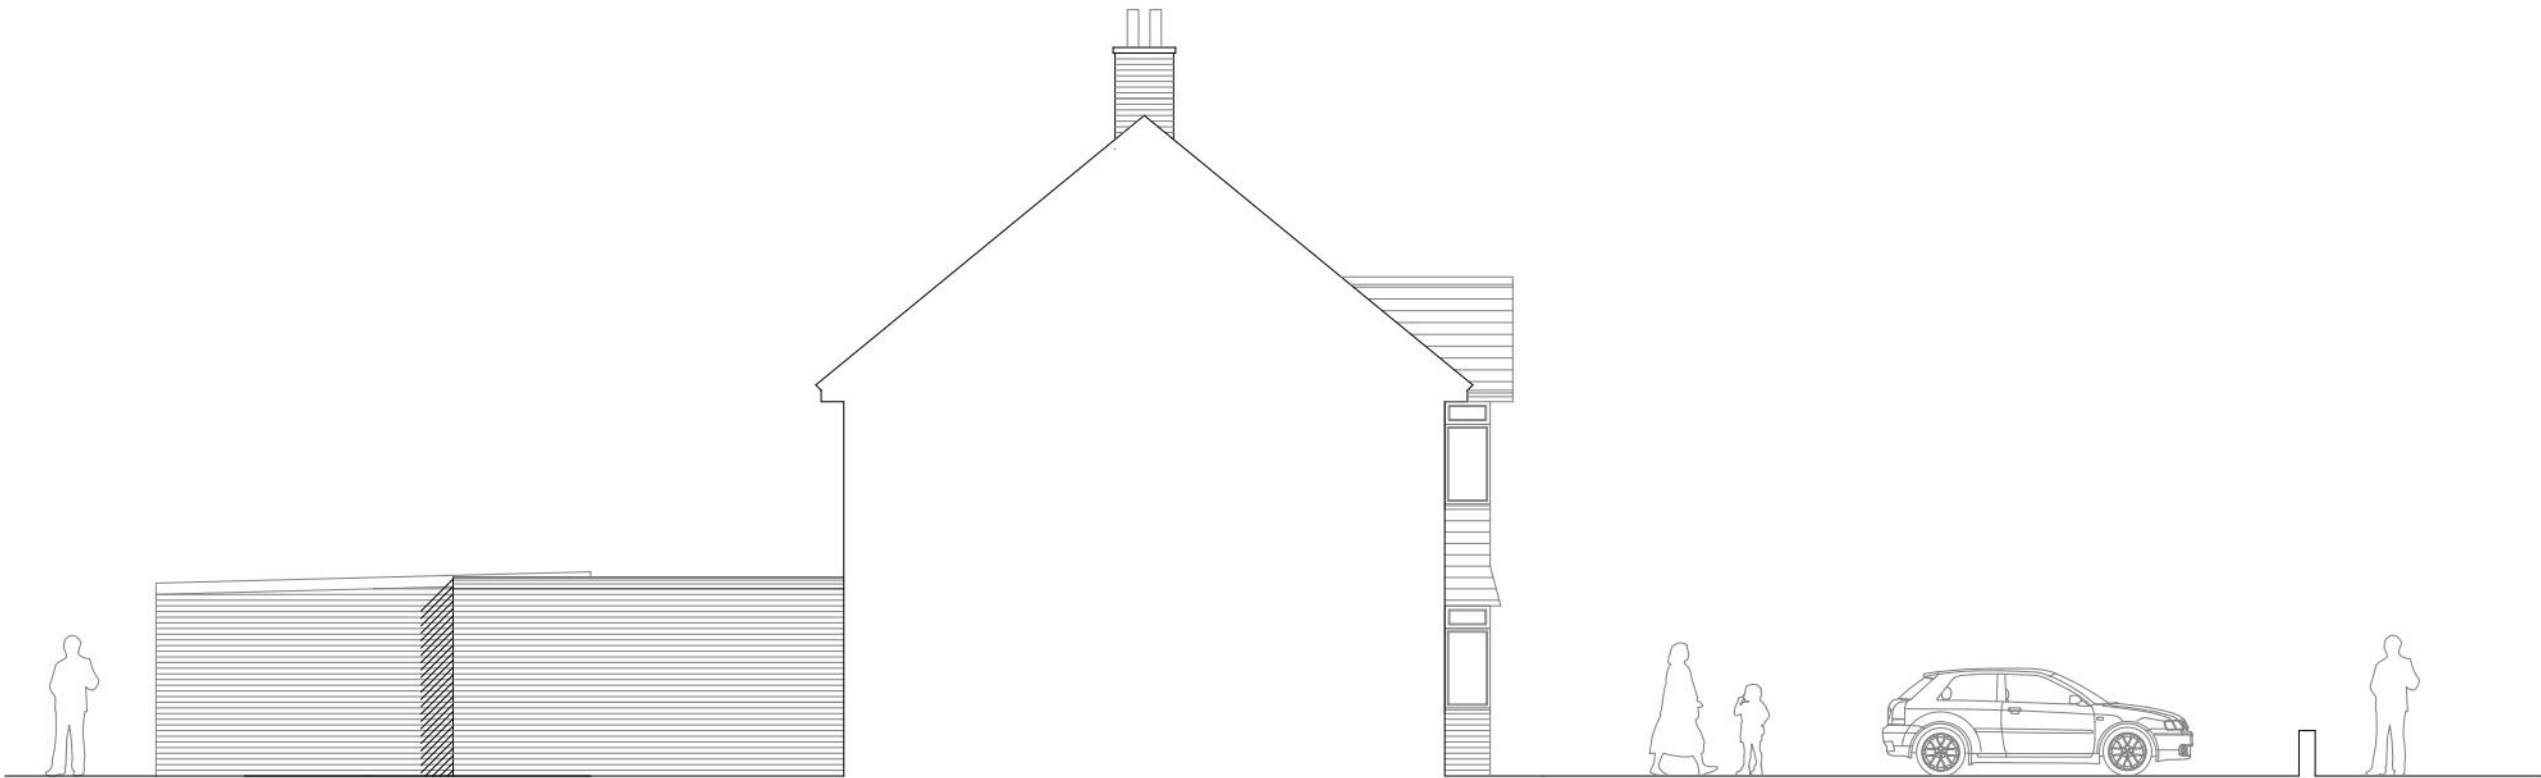


Side 2 Elevation
As Existing

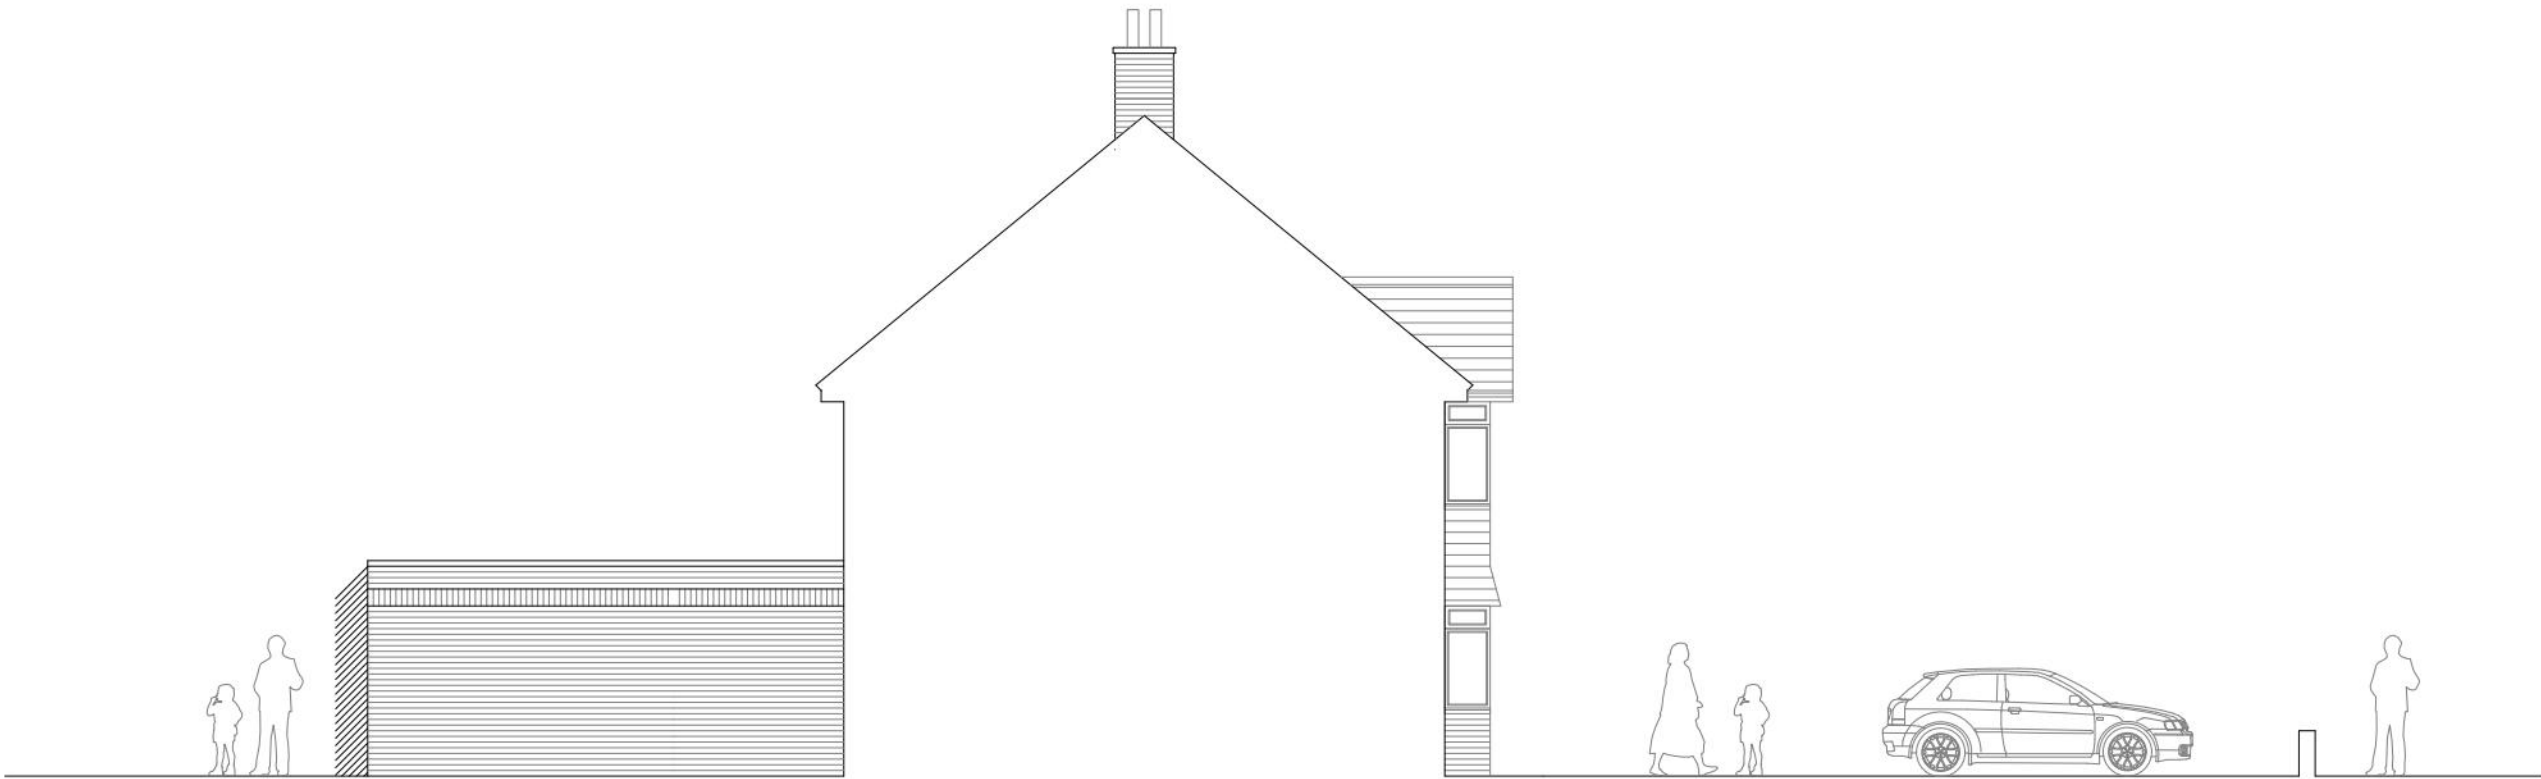

Side 2 Elevation
As Proposed

Note - All dimensions to be checked on site prior to commencement of works

REV	DATE	DESCRIPTION	DRAWN	CHECKED
-	08/05/26	Client review	ME	ME

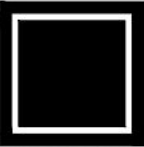

BUILD ARCHITECTS
www.build-architects.co.uk
studio@build-architects.co.uk

- Architecture
- Landscape
- Interiors
- Historic Buildings
- Masterplanning

This drawing is copyright of the Architect and shall not be reproduced without permission.

Check all dimensions and report any errors, or omissions.

Responsibility for setting out rests with the contractor, all dimensions & setting out to be checked on site prior to commencement of works.

Planning

R & J Chapman

Proposed Extension
13 Storridge Road
Westbury

Side 2 Elevation
As Existing / As Proposed

2026 / 034

PP 022

April 2026

ME

1:100 @ A3

ME