




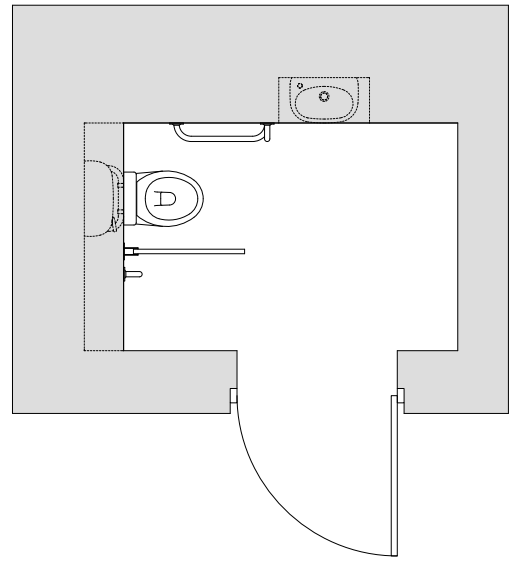


PLN Existing DDA WC Plan
01 1:50

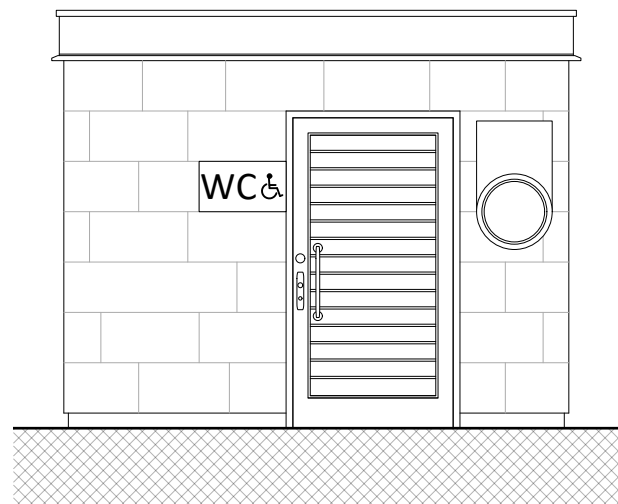


ELV Existing S Elevation
01 1:50

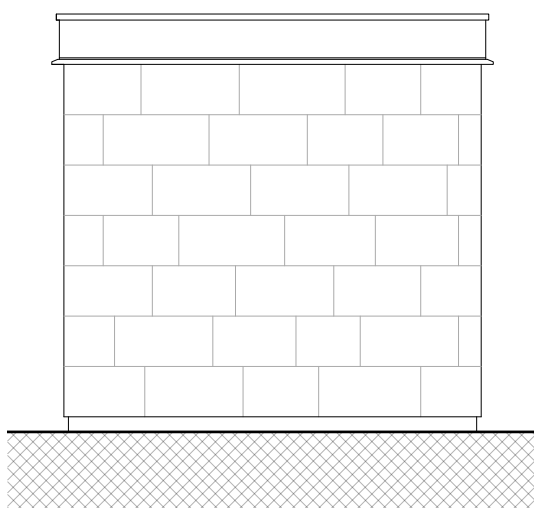


ELV Existing W Elevation
02 1:50

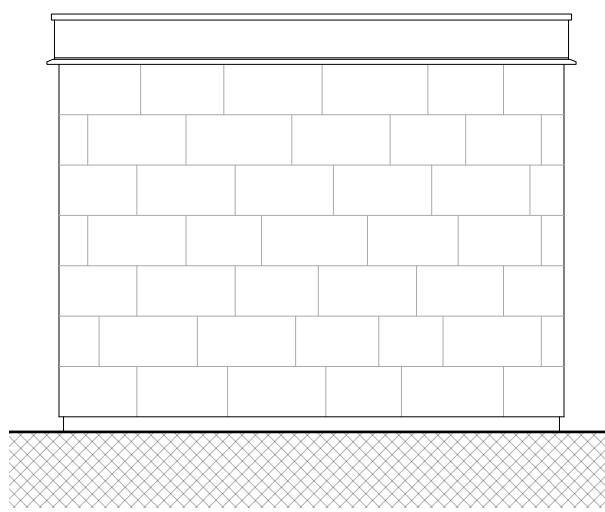


ELV Existing N Elevation
03 1:50

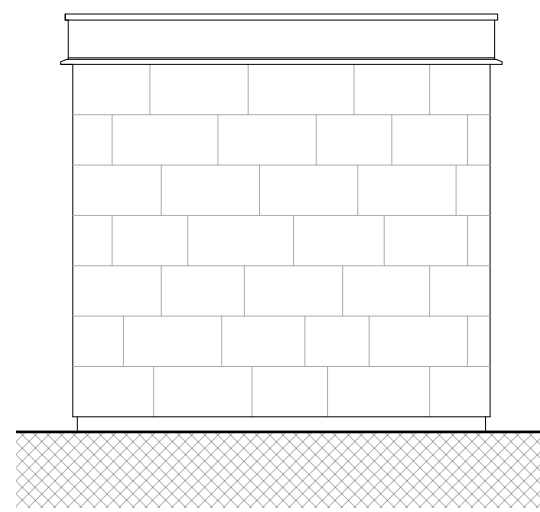

ELV Existing E Elevation
04 1:50

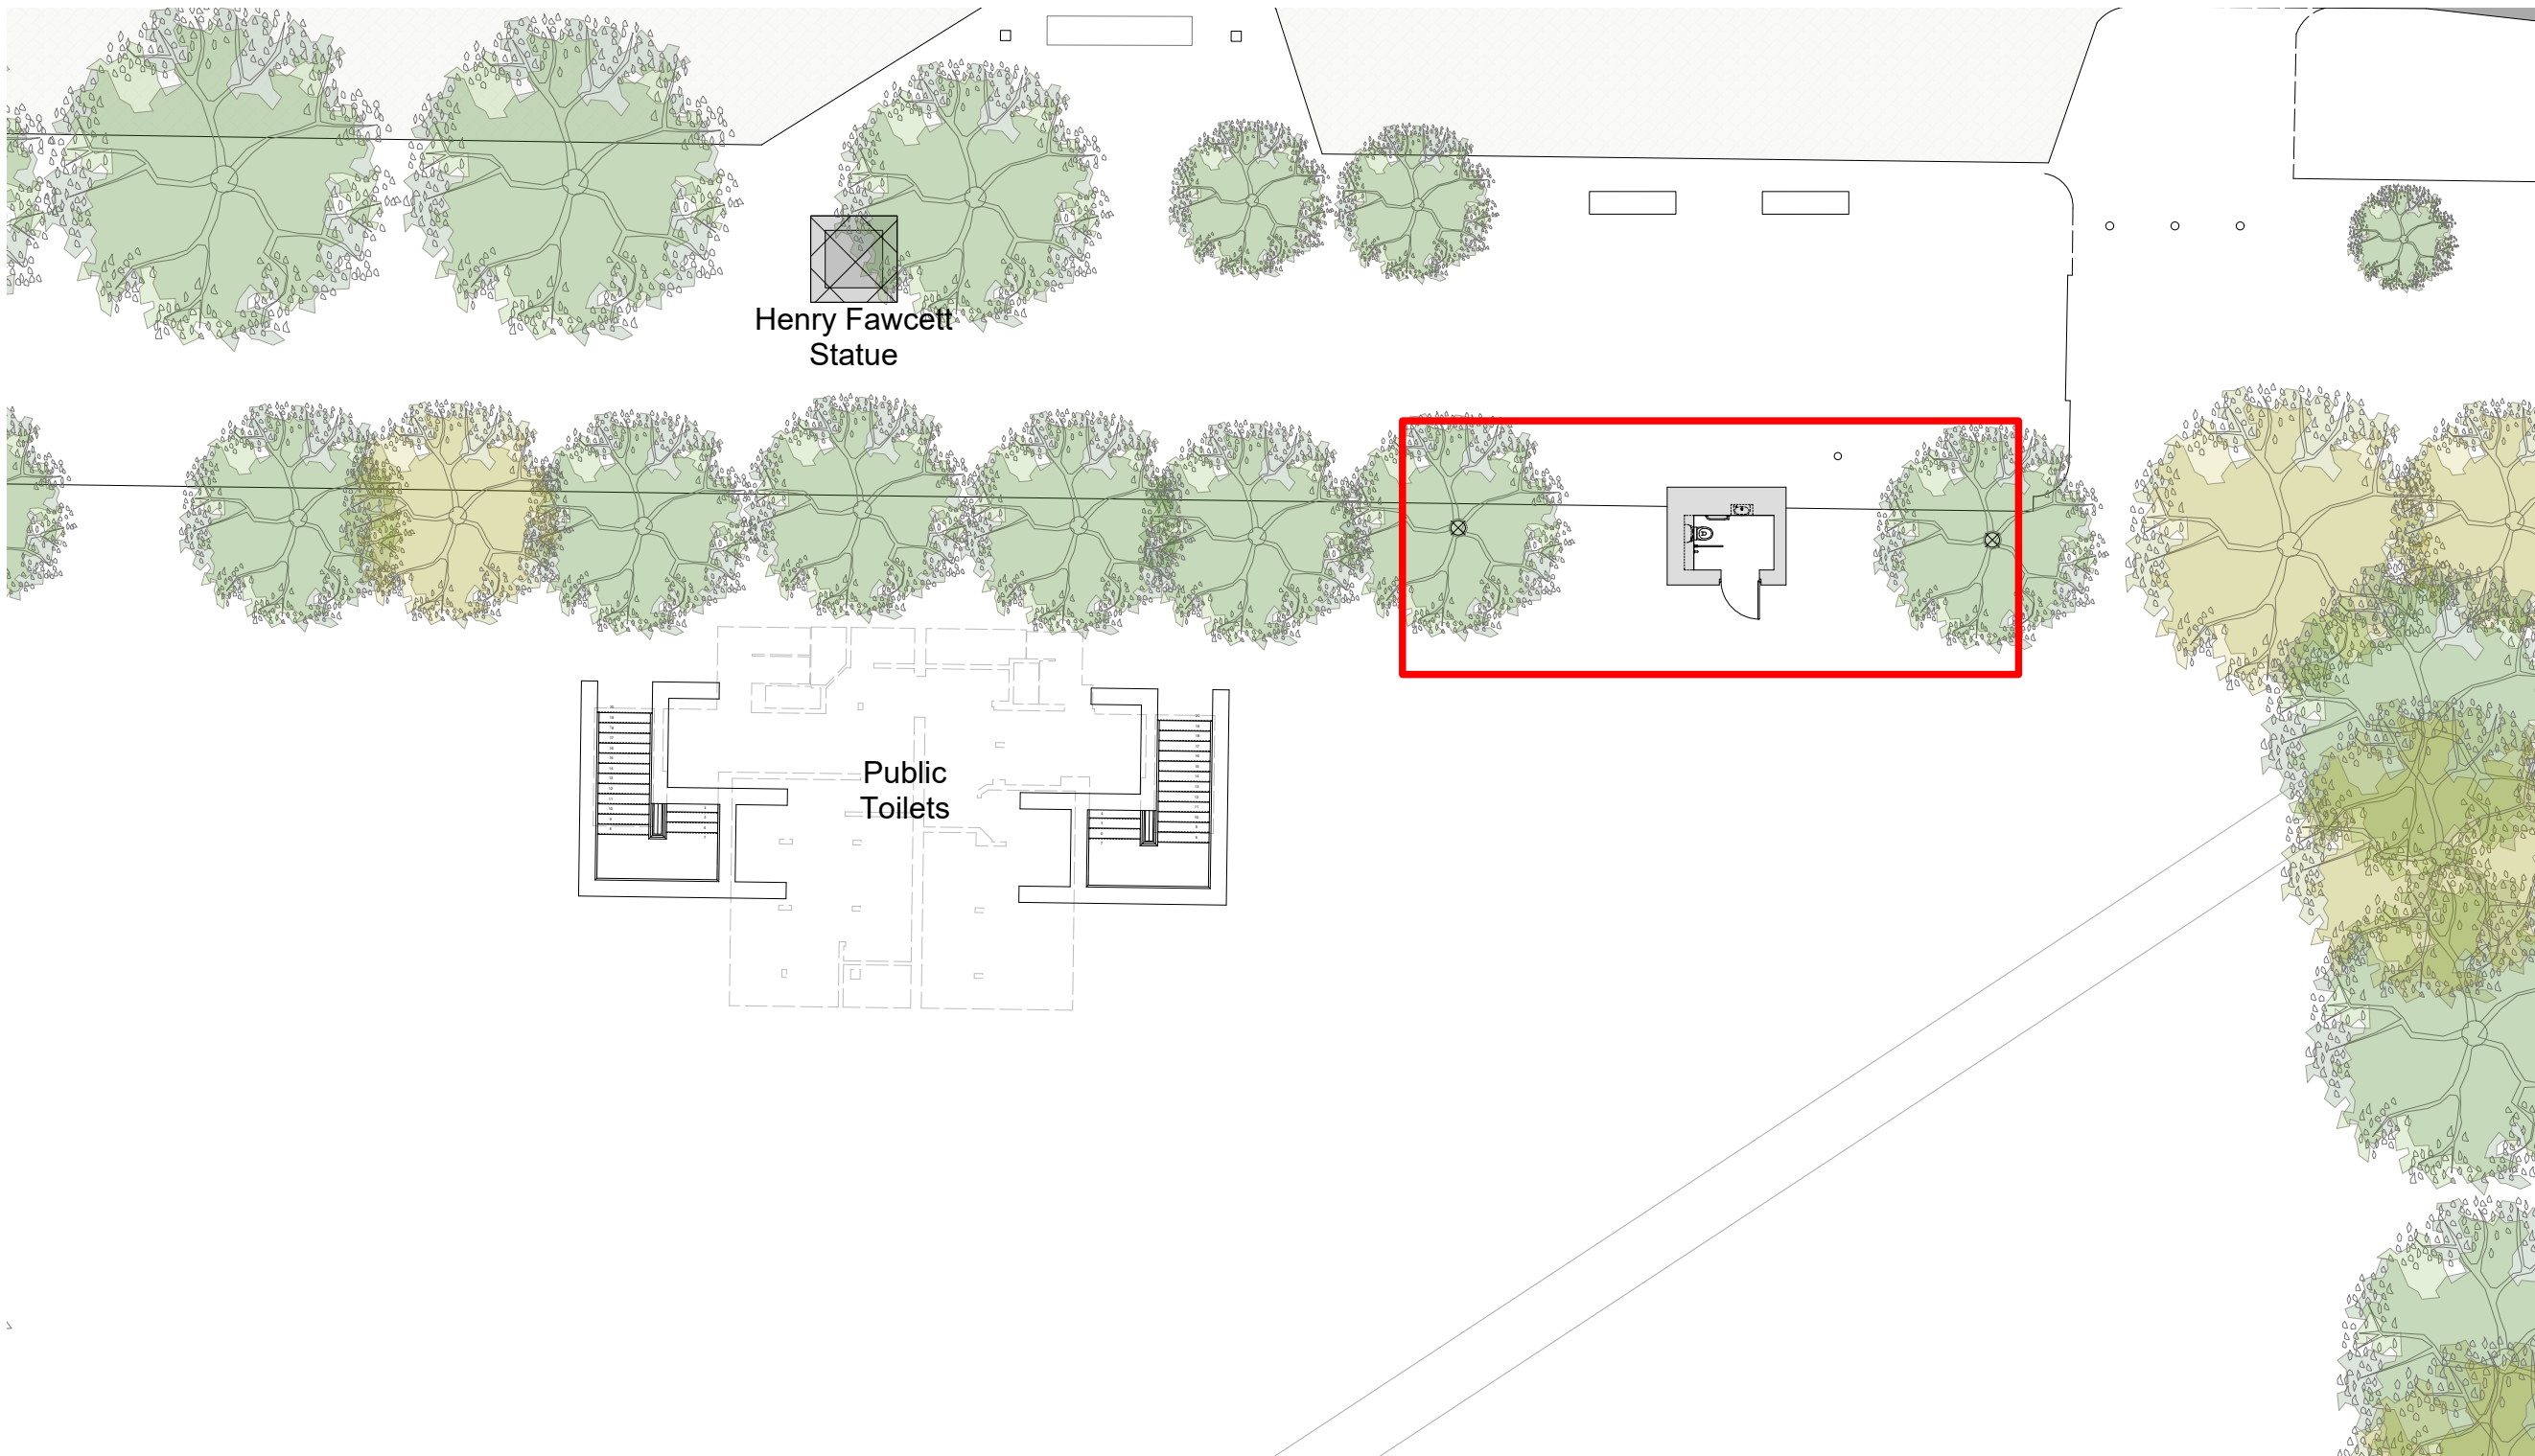


PLN Existing Site Plan
02 1:200

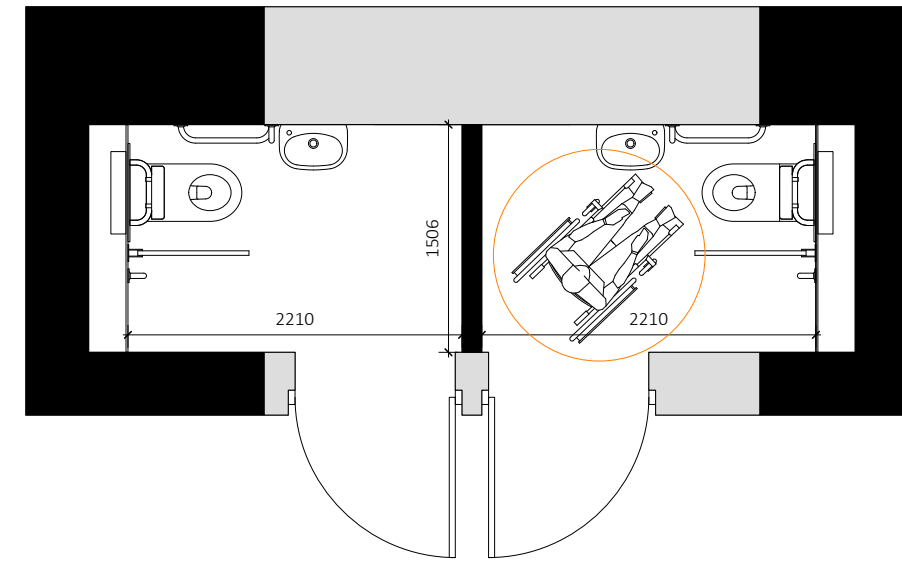


PLN Proposed DDA WC Plan
03 1:50




ELV Proposed S Elevation
05 1:50

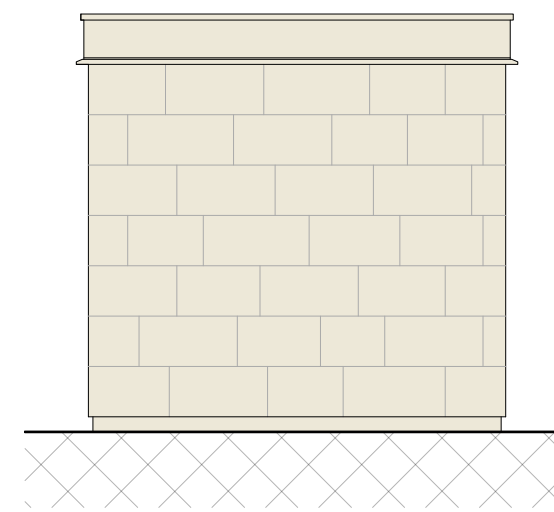


ELV Proposed W Elevation
06 1:50

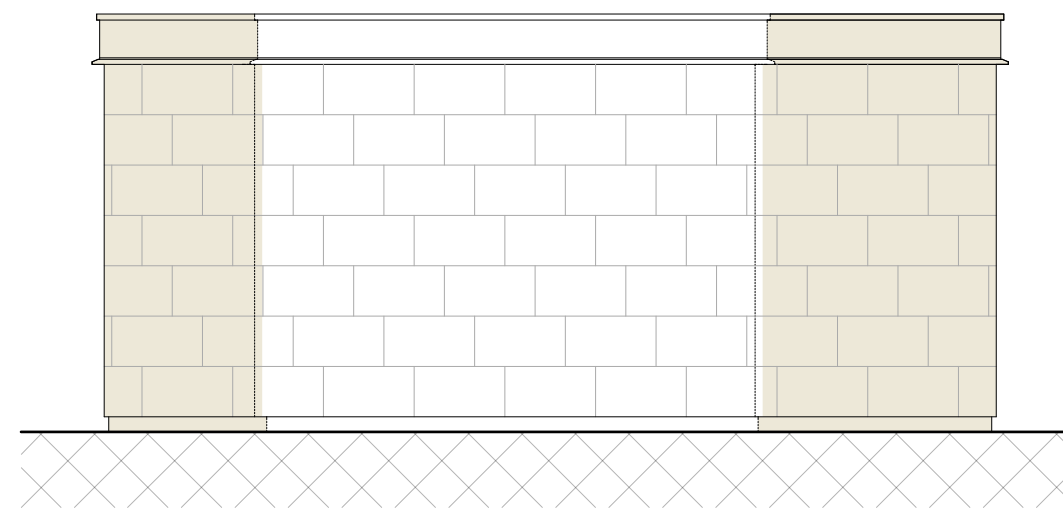

ELV Proposed N Elevation
07 1:50

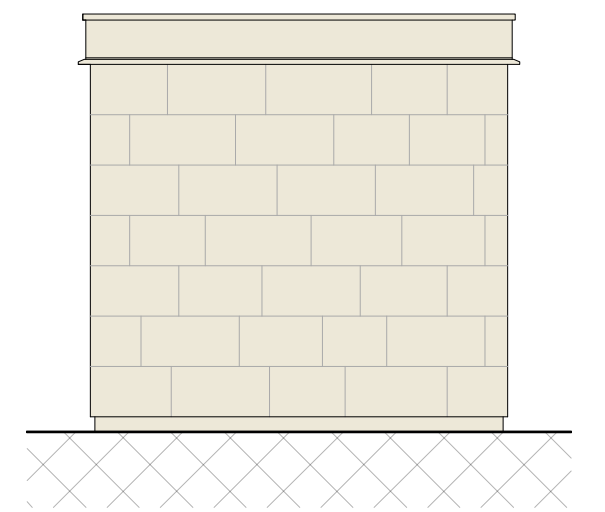

ELV Proposed E Elevation
08 1:50

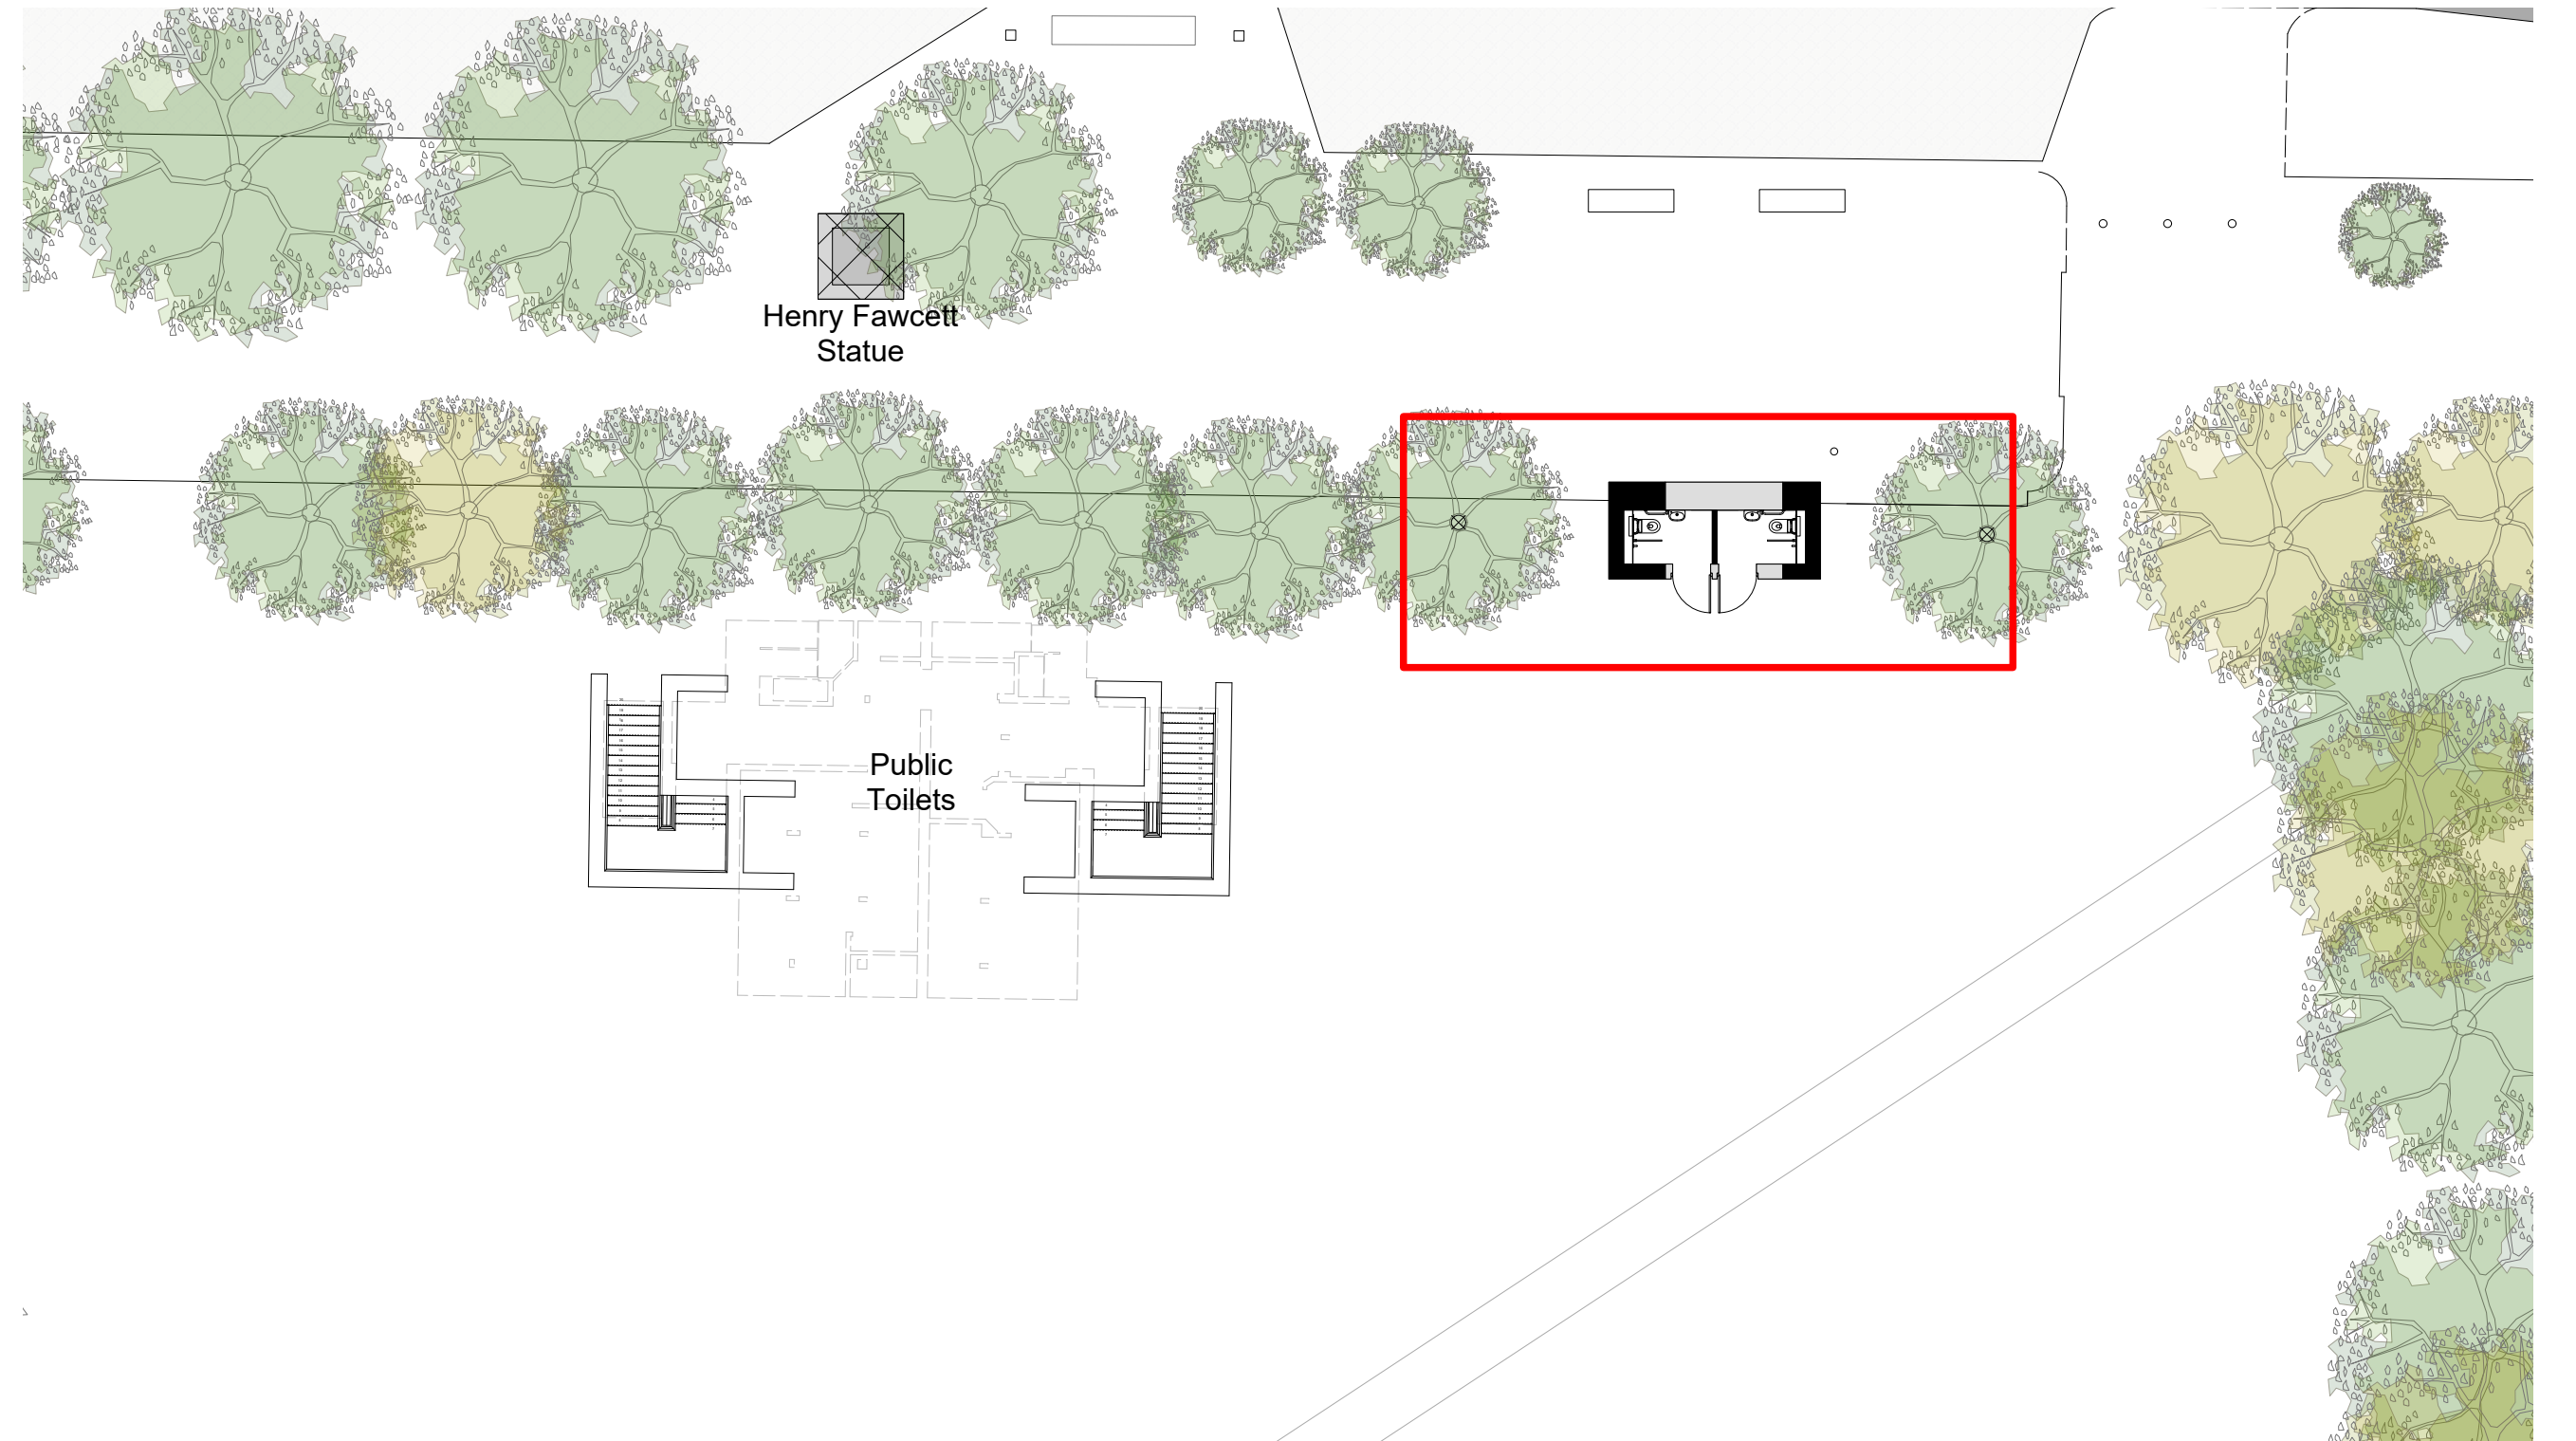

PLN Proposed Site Plan
04 1:200

PLANNING

