

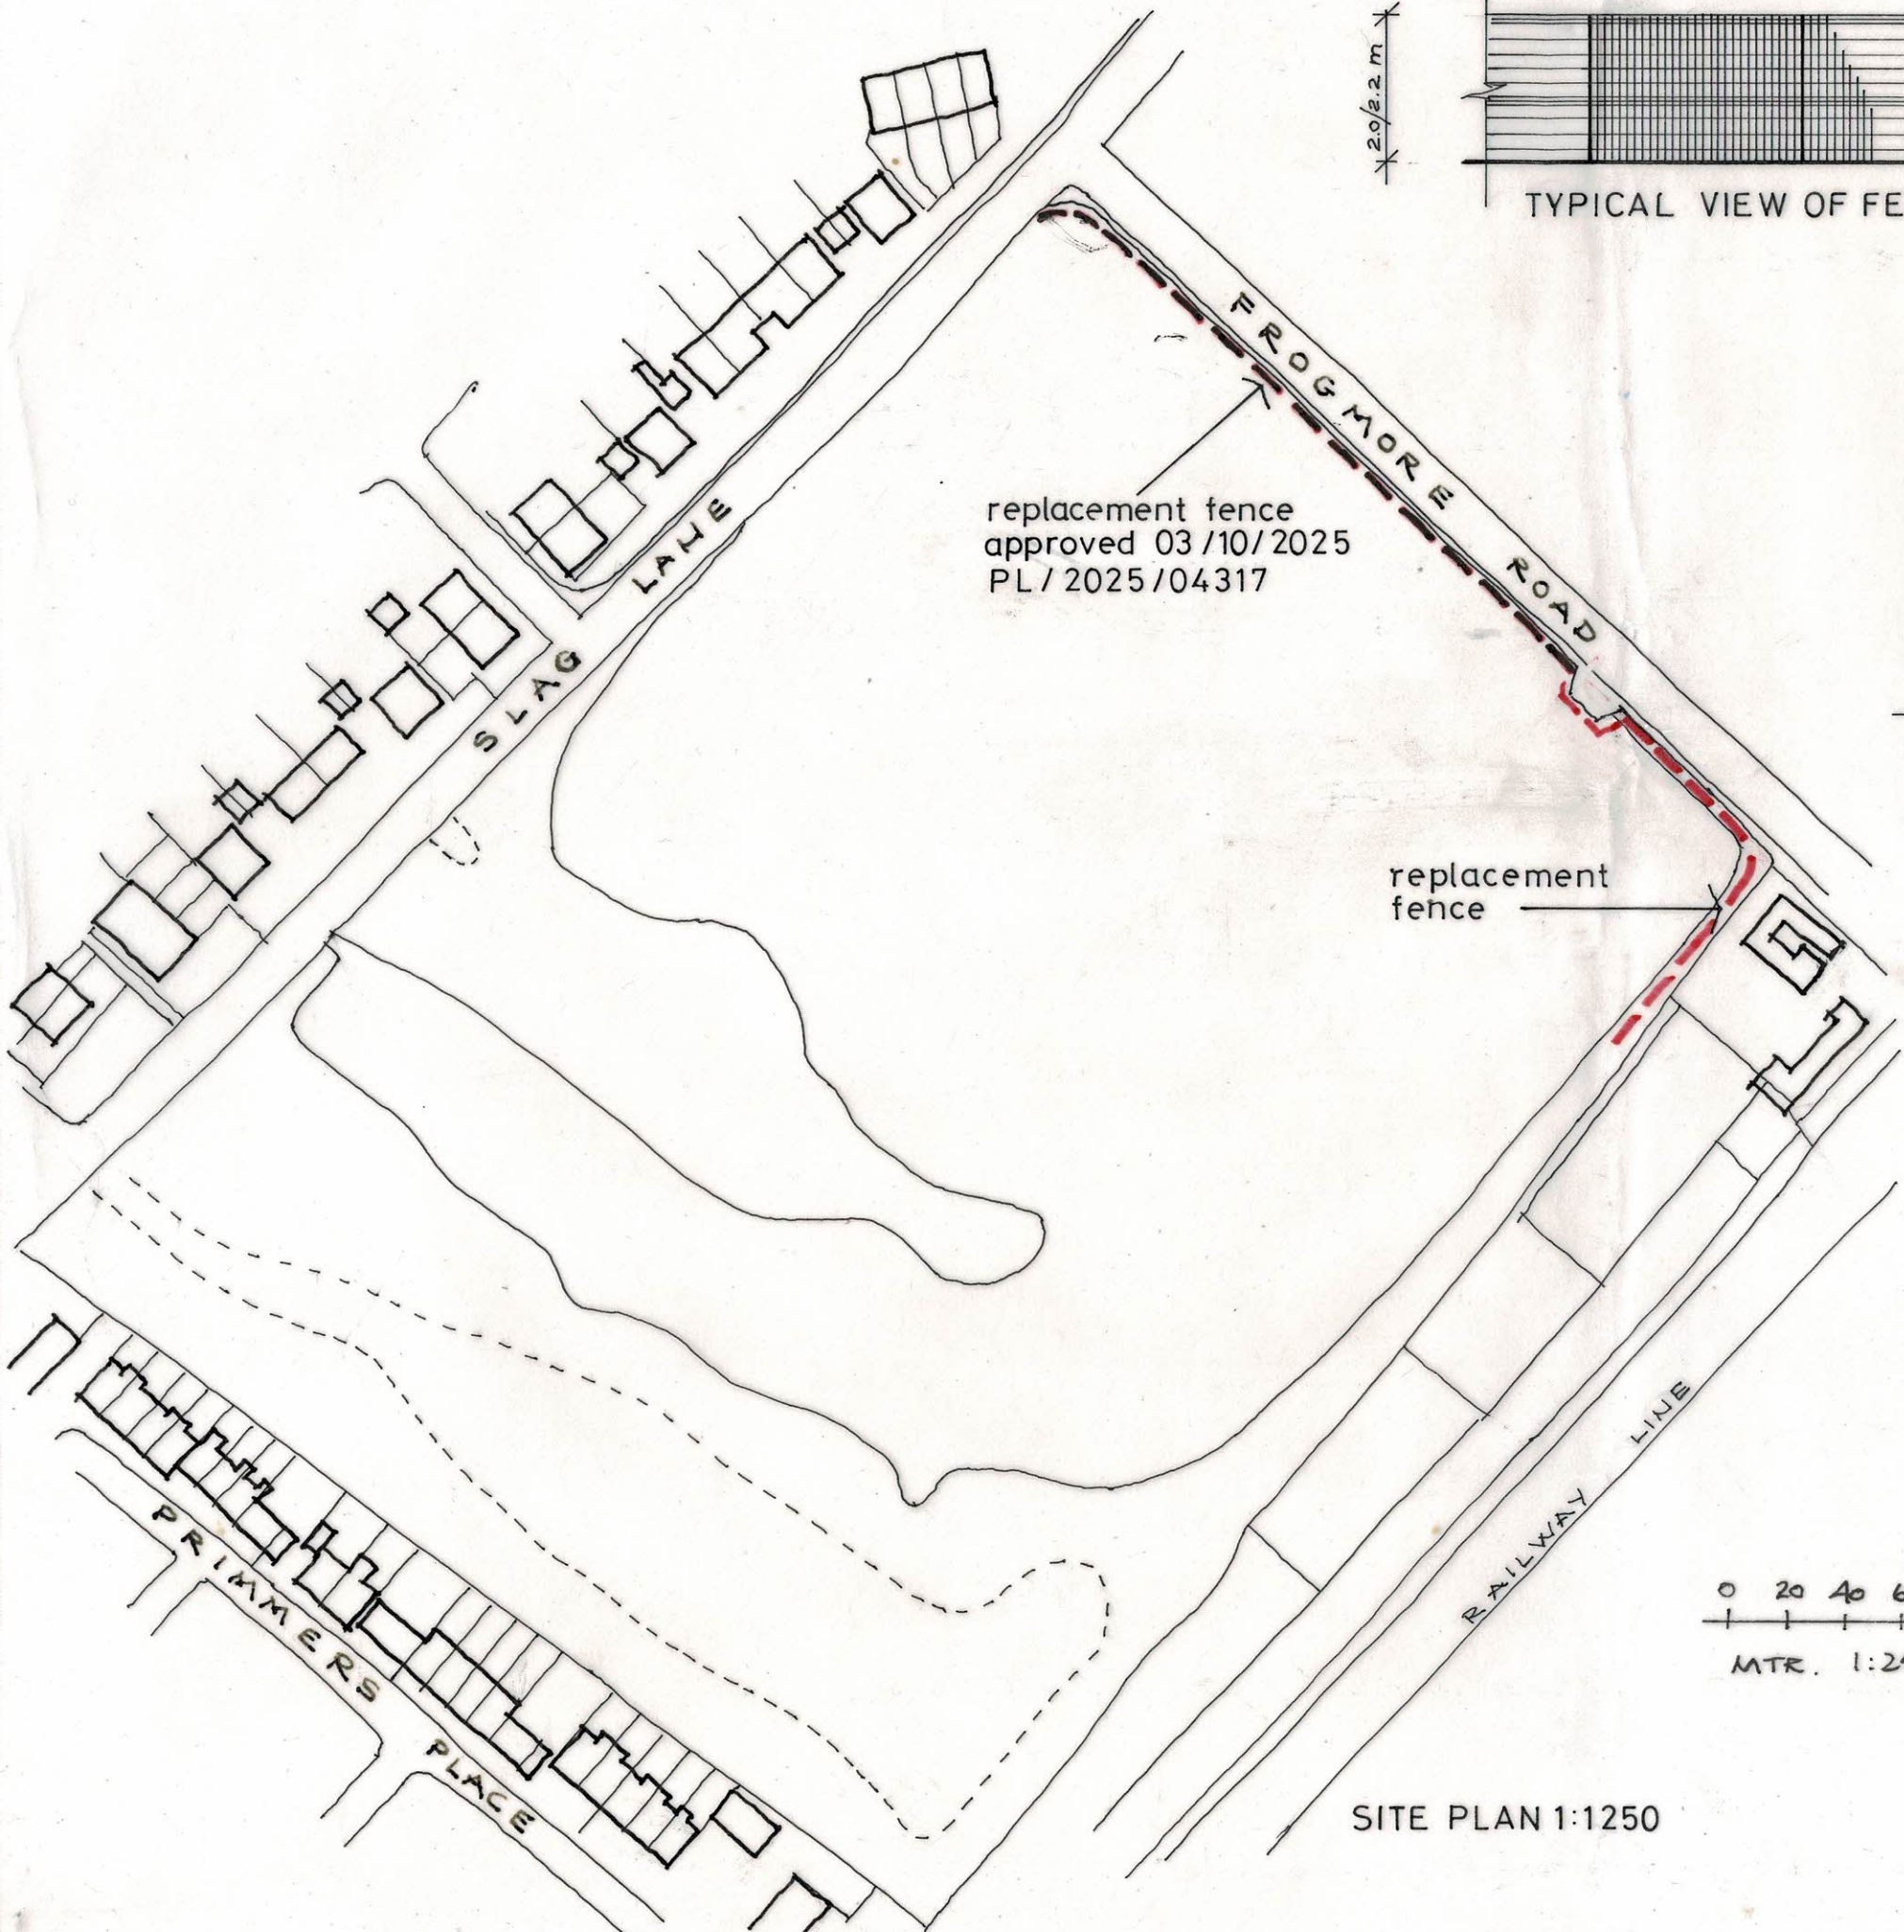
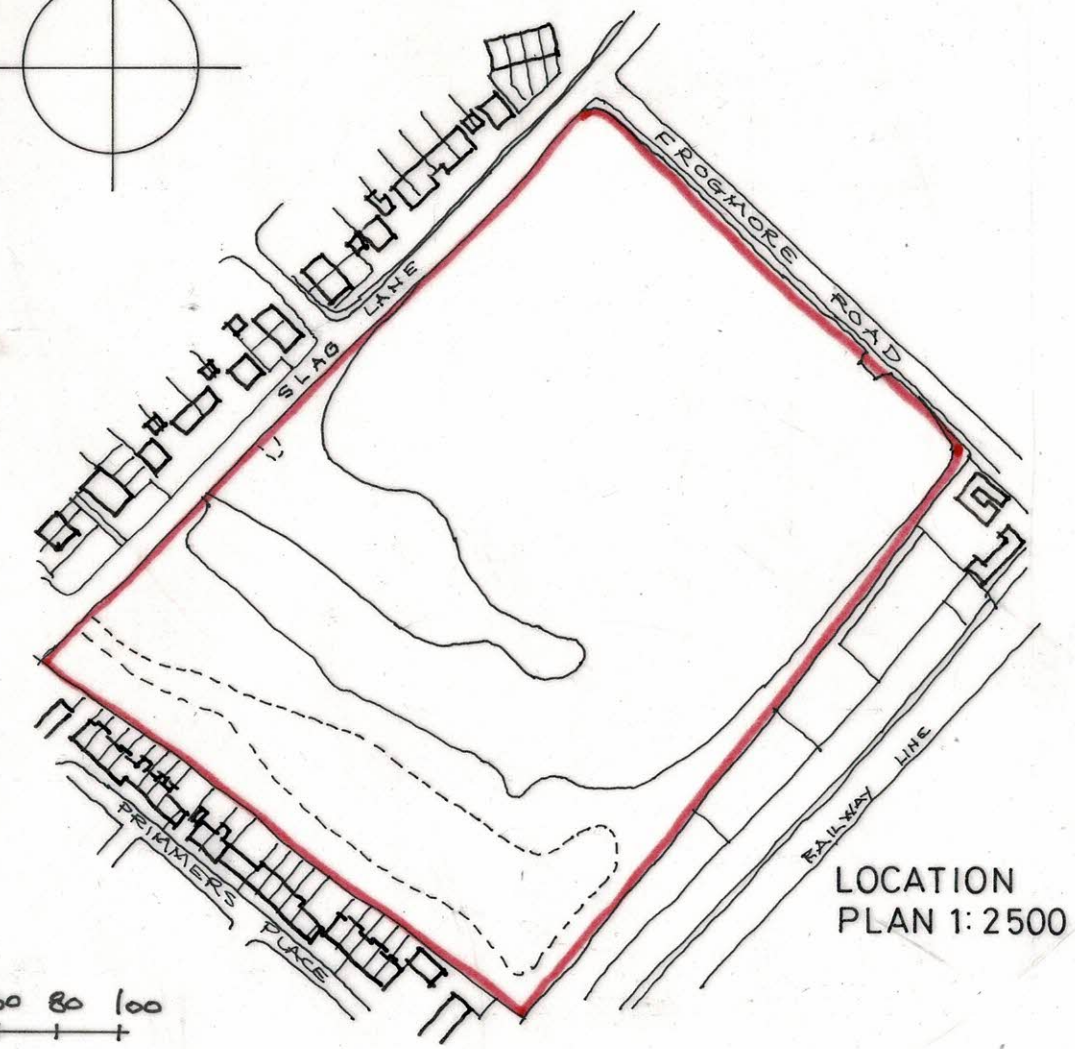
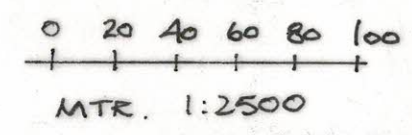
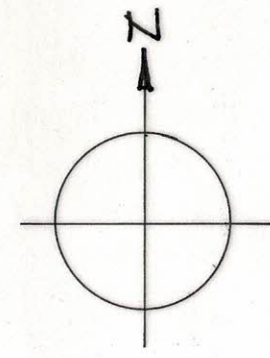


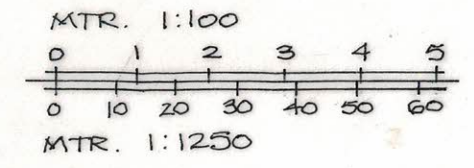

20/2.2 m

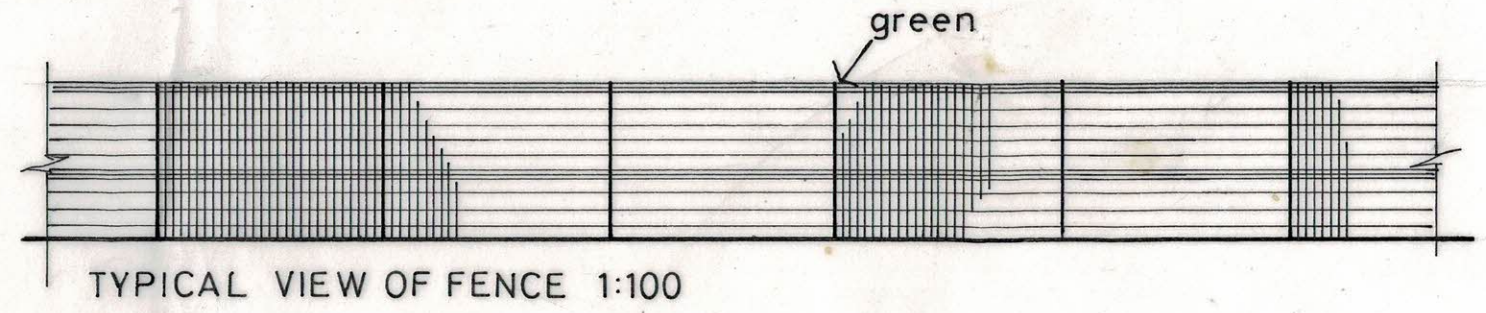

SITE PLAN 1:1250

REVISION (A)
REPLACEMENT FENCE,
FROGMORE LAKE, FROGMORE ROAD,
WESTBURY.
JAN. 2026
1:100 1:1250 1:2500