




PROPOSED SECTION THROUGH DRIVE 1:200

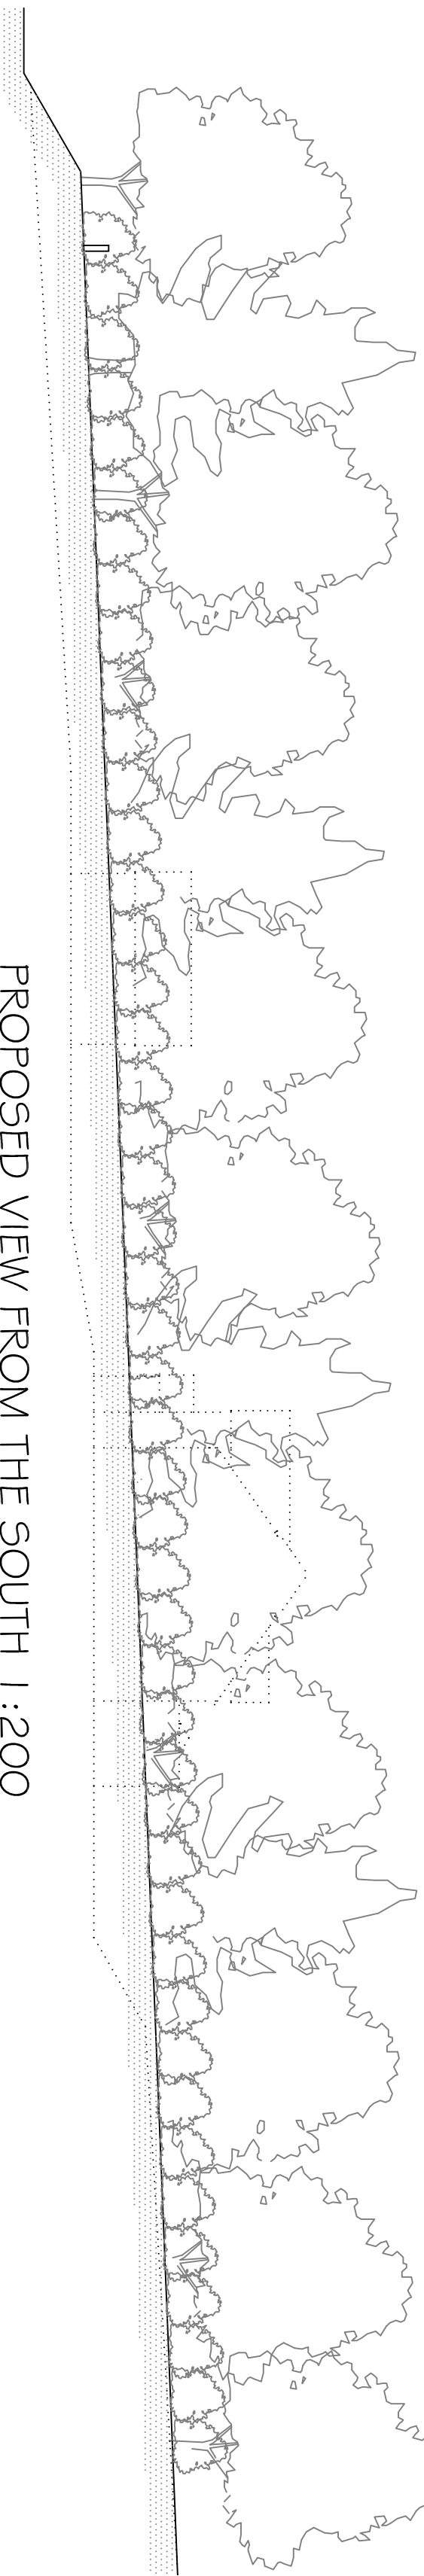


PROPOSED VIEW FROM THE SOUTH 1:200

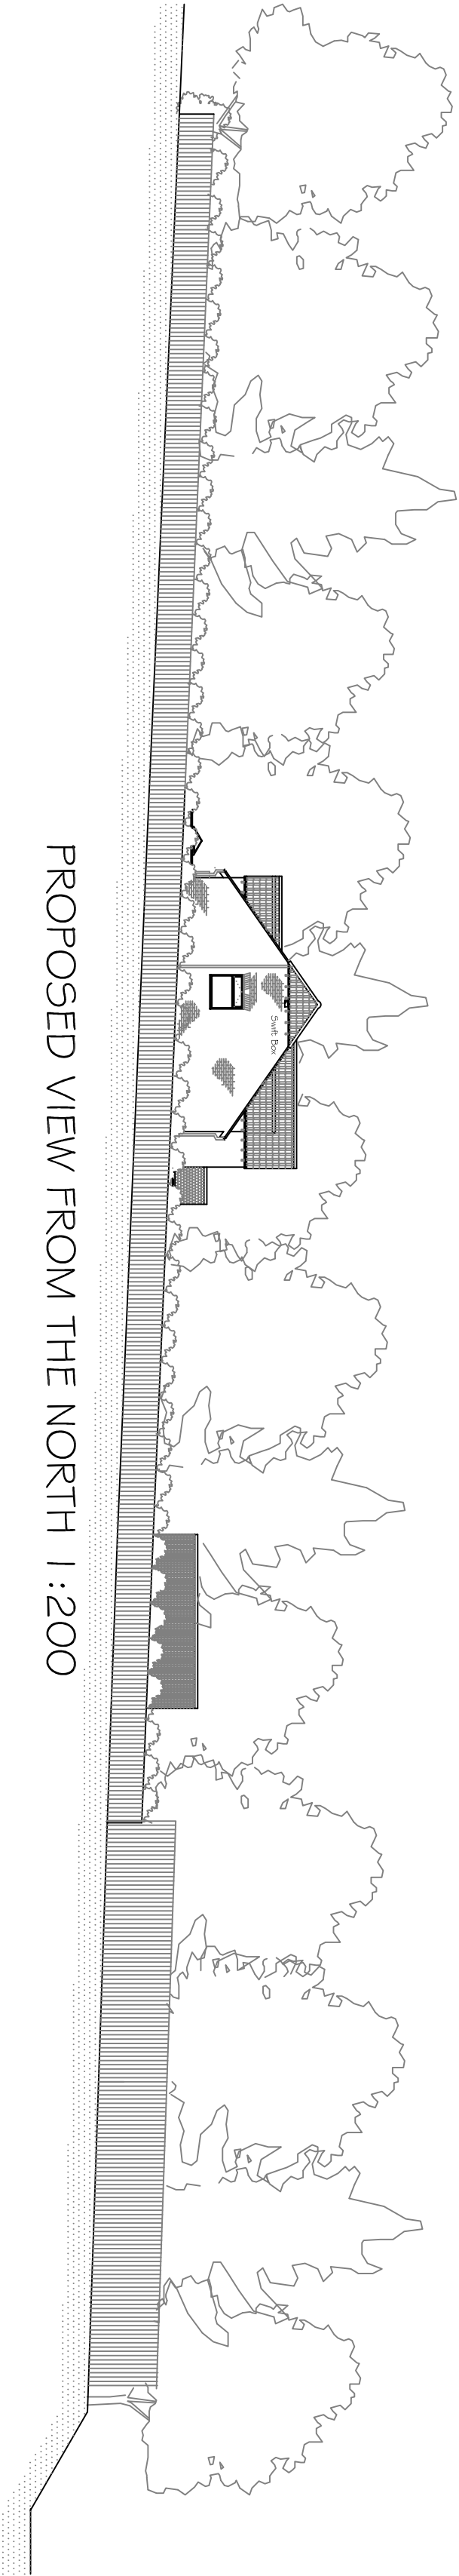


PROPOSED VIEW FROM THE NORTH 1:200

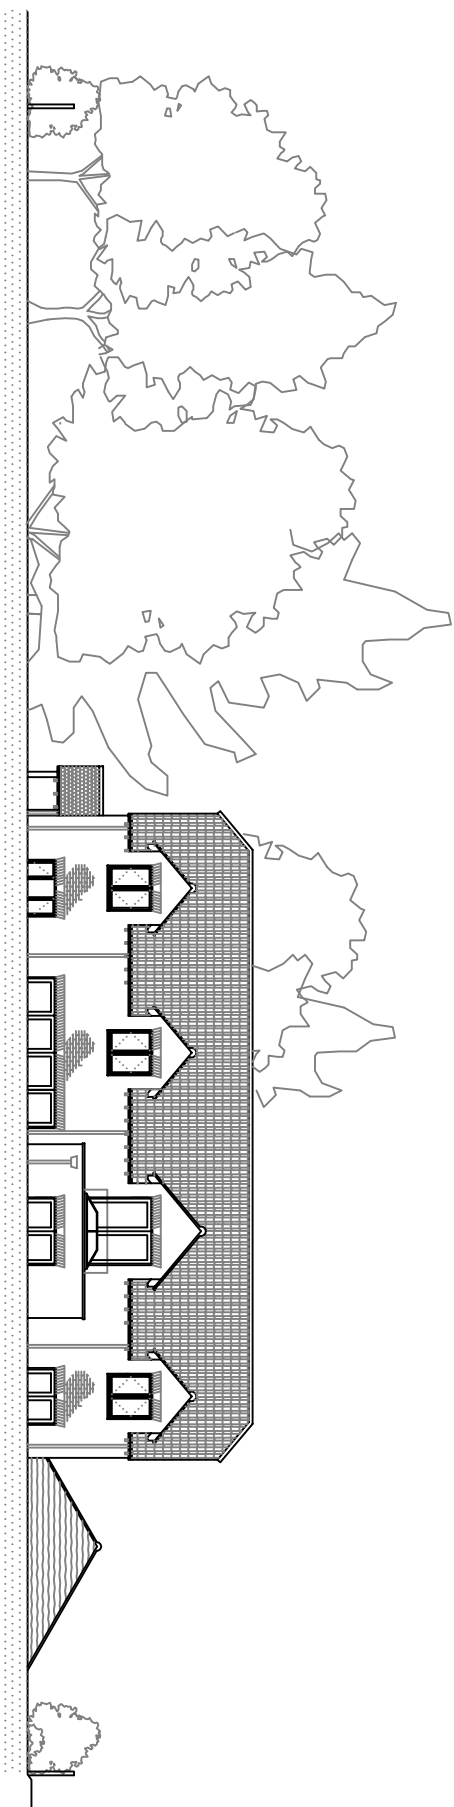


PROPOSED VIEW FROM THE EAST 1:200

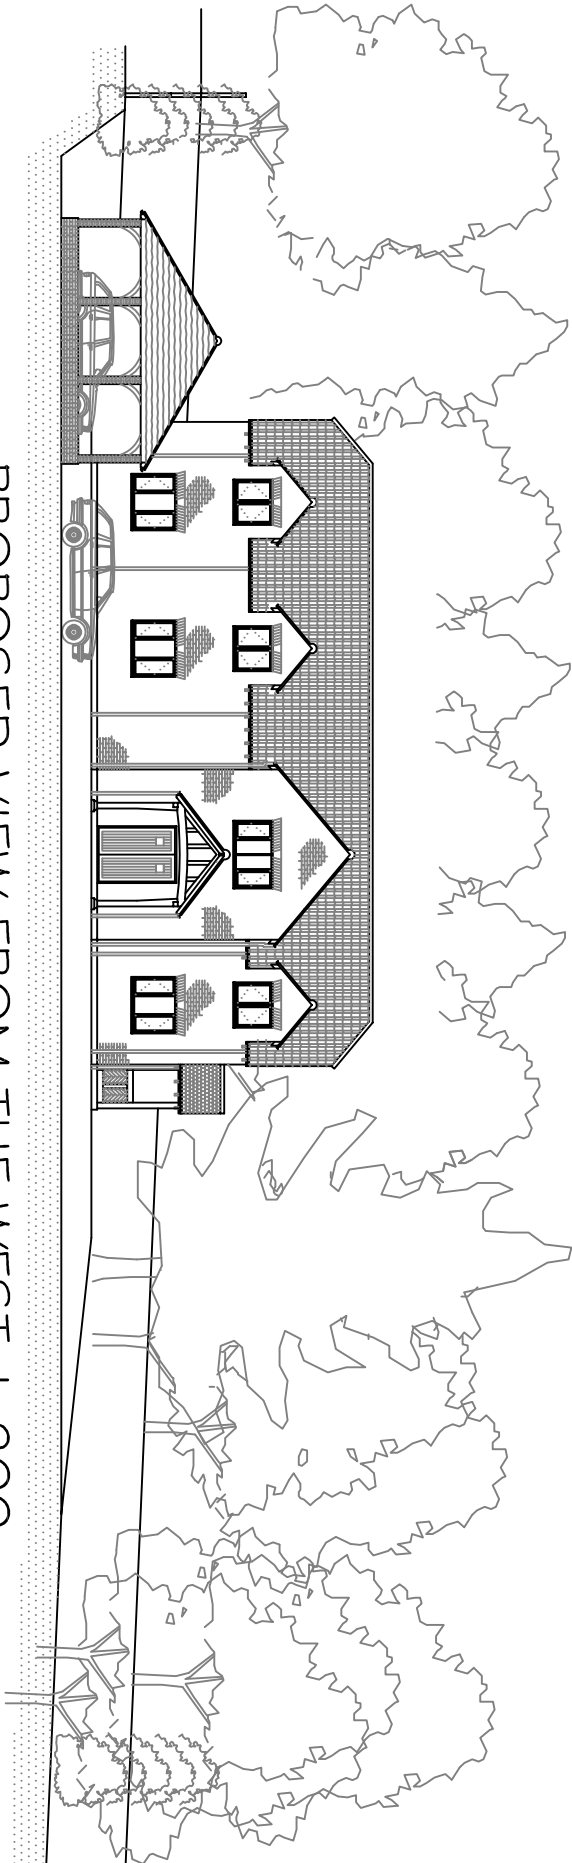

PROPOSED VIEW FROM THE WEST 1:200

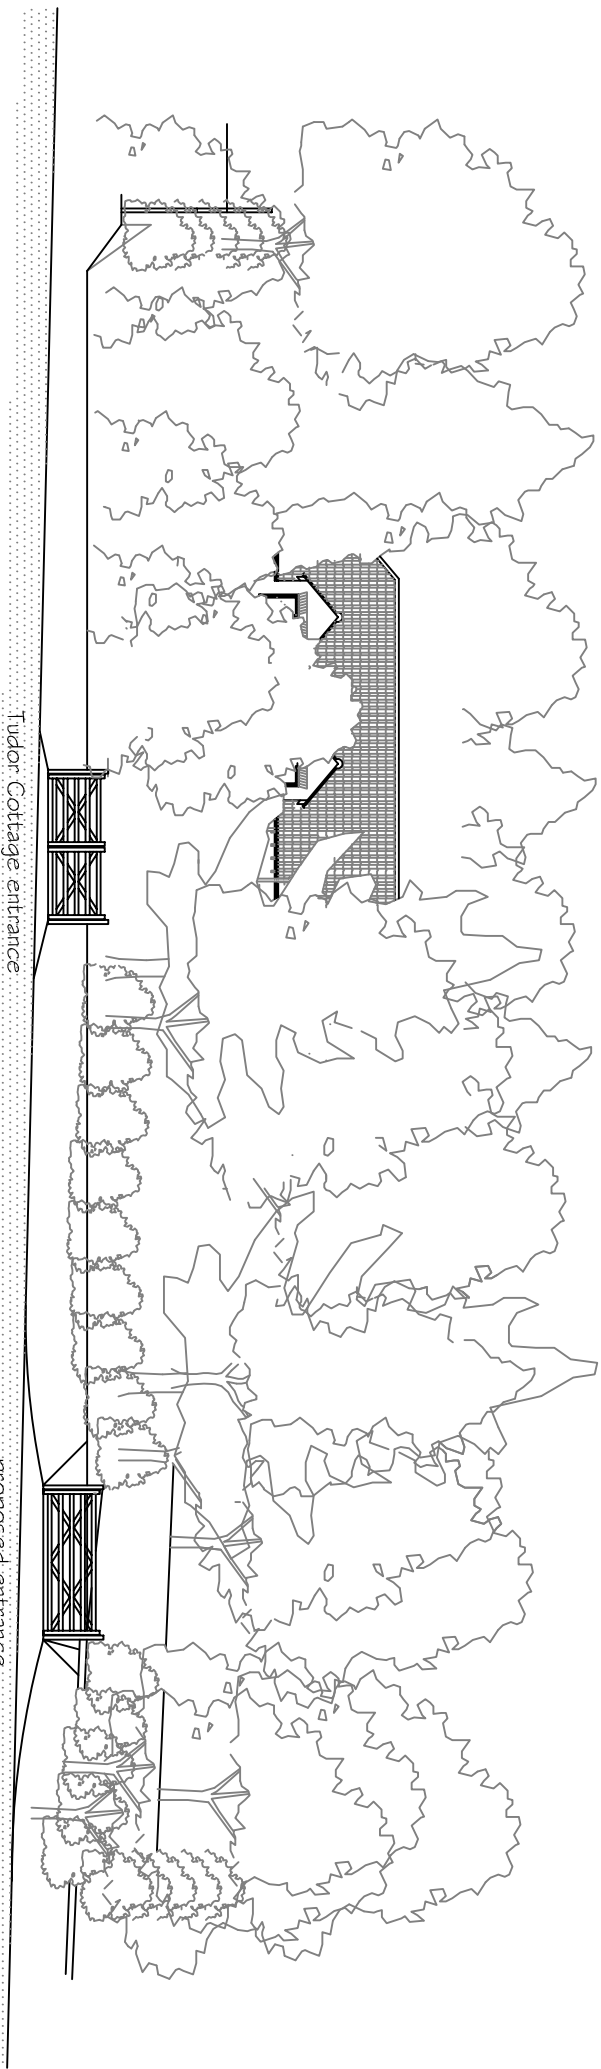

PROPOSED STREET VIEW FROM PARK LANE 1:200

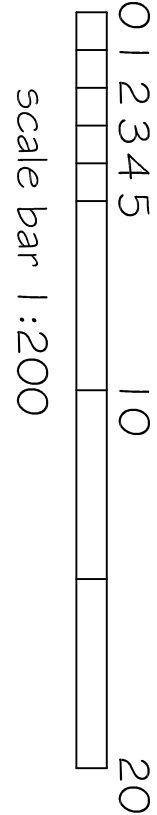

Issue 2 Redesigned

SJF PLANNING & DESIGN SERVICE 01227 792078 sjfonmentals@btinternet.com		
PROPOSED DWELLING & GARAGE		
CLIENT	MR R WILLIS	
LOCATION	LAND ADJACENT TO TUDOR COTTAGE PARK LANE CHERHILL SN11 8XN	
TITLE	PROPOSED VIEWS	
DRG NO	ISSUE	DATE
2607-8	2	FEB 2026