


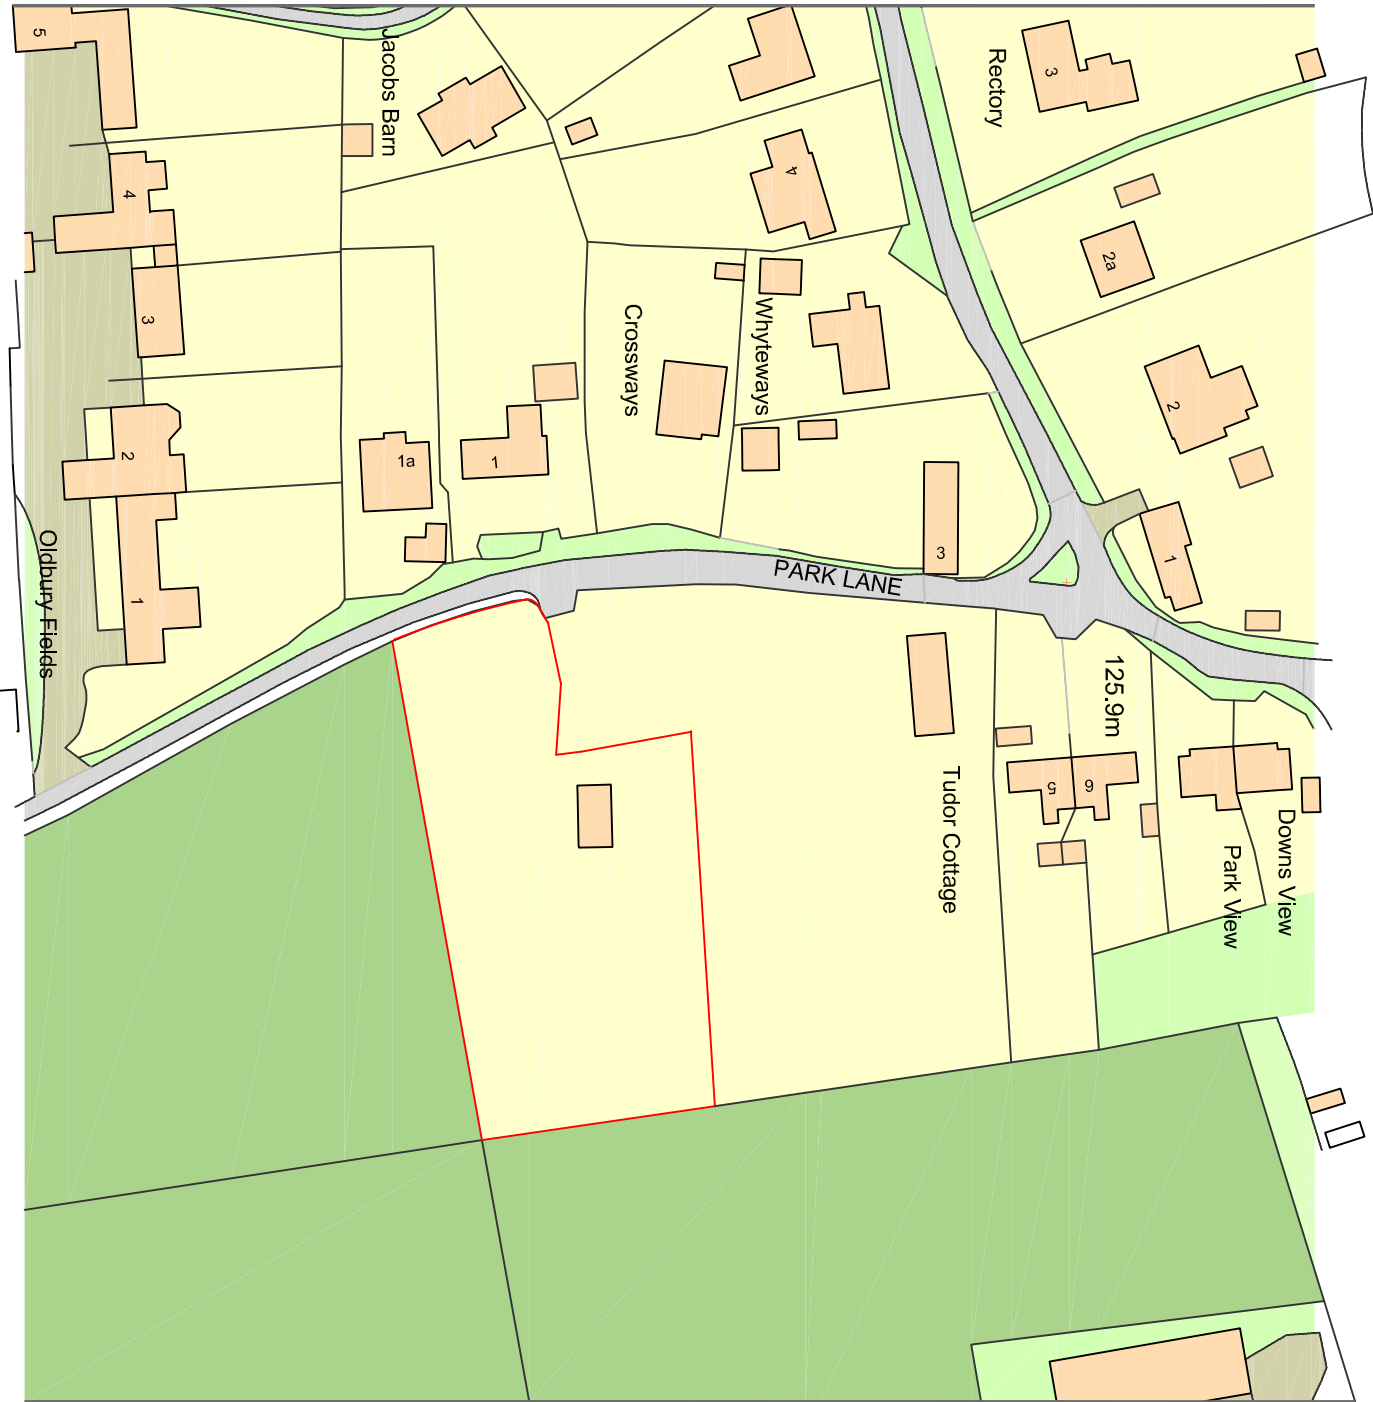

scale bar 1 : 1250

SJF PLANNING
& DESIGN SERVICE

01225 792078 simon@earthibel@gmail.com

PROPOSED DWELLING & GARAGE

CLIENT MR R WILLIS

LOCATION LAND ADJACENT TO
TUDOR COTTAGE
PARK LANE
CHERRILL
SN1 1 8XN

TITLE LOCATION PLAN 1 : 1250

DRG NO	ISSUE	DATE
2607-10	1	FEB 2026