



HW
05/07/2025

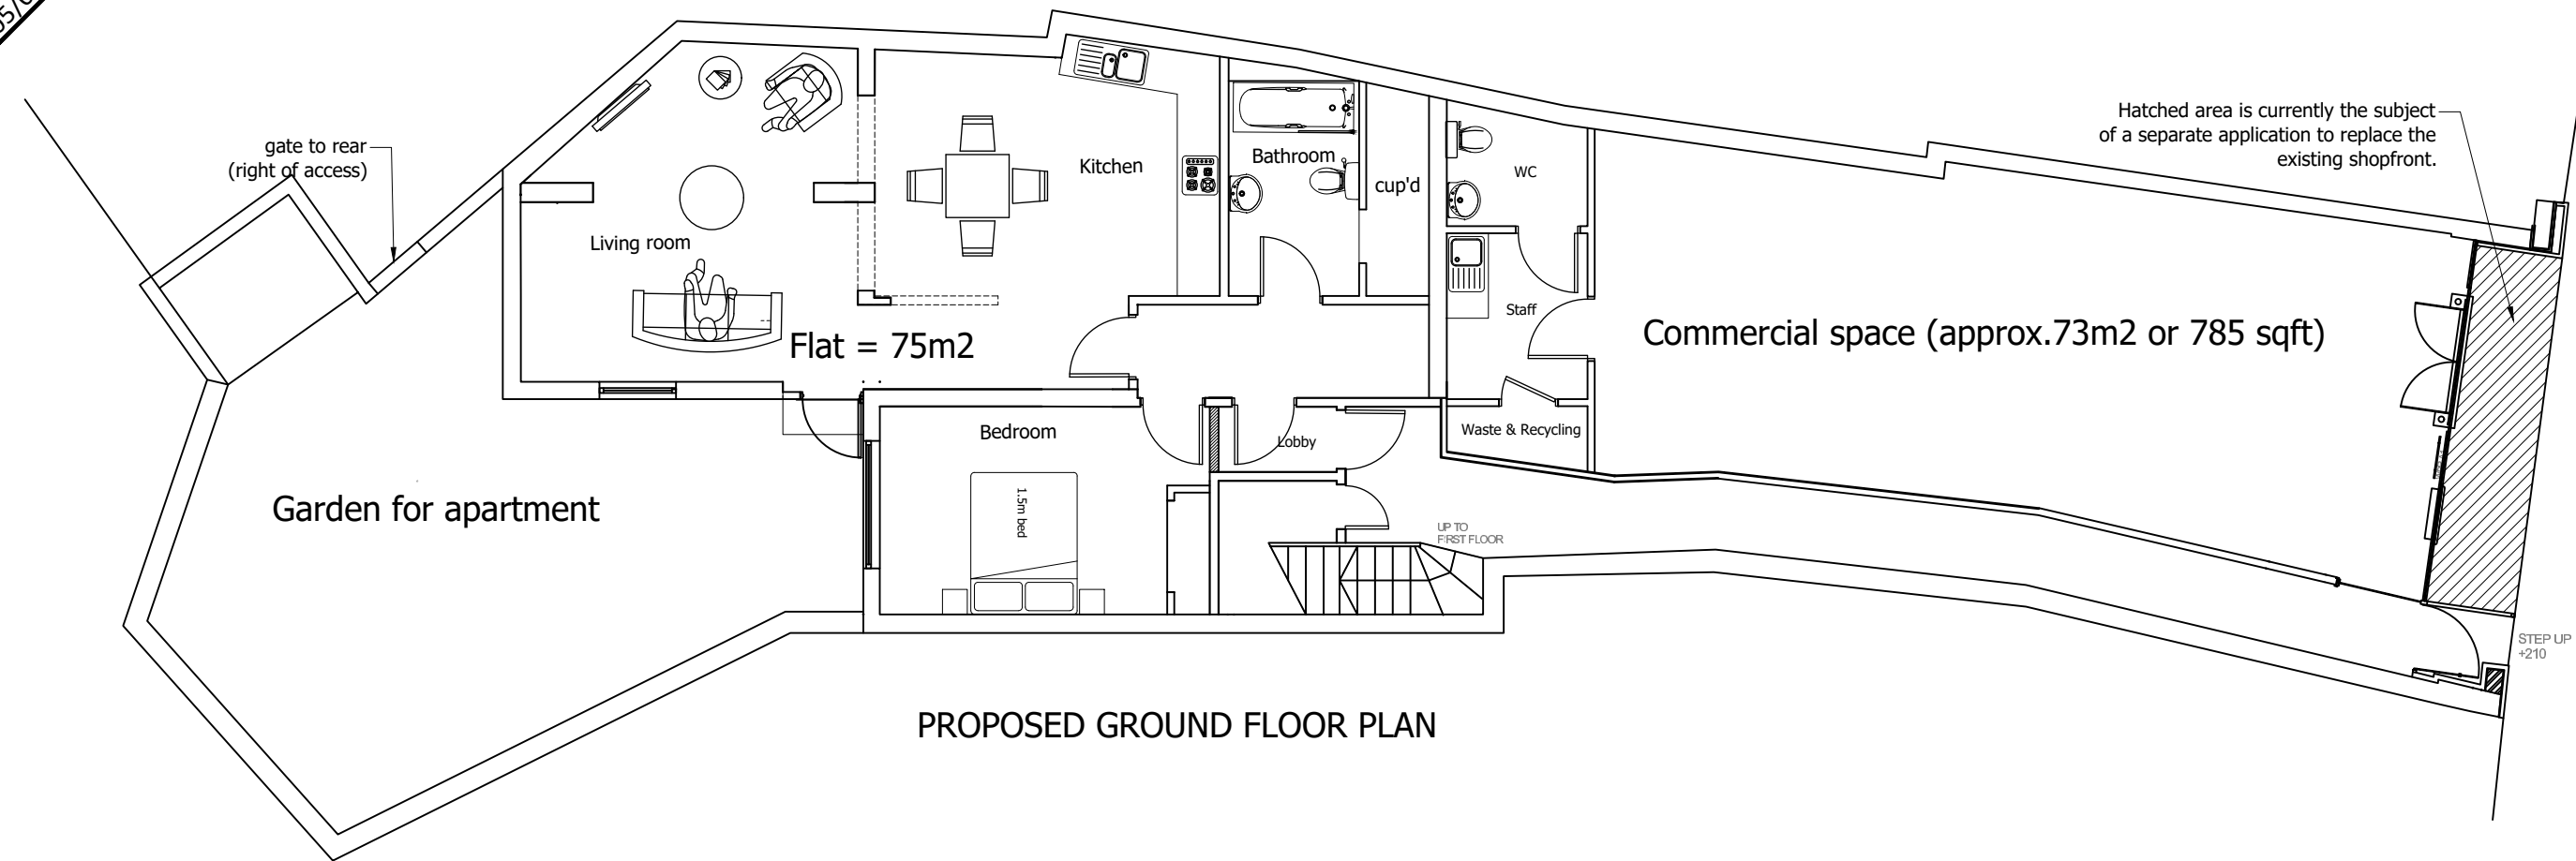


PROPOSED GROUND FLOOR PLAN

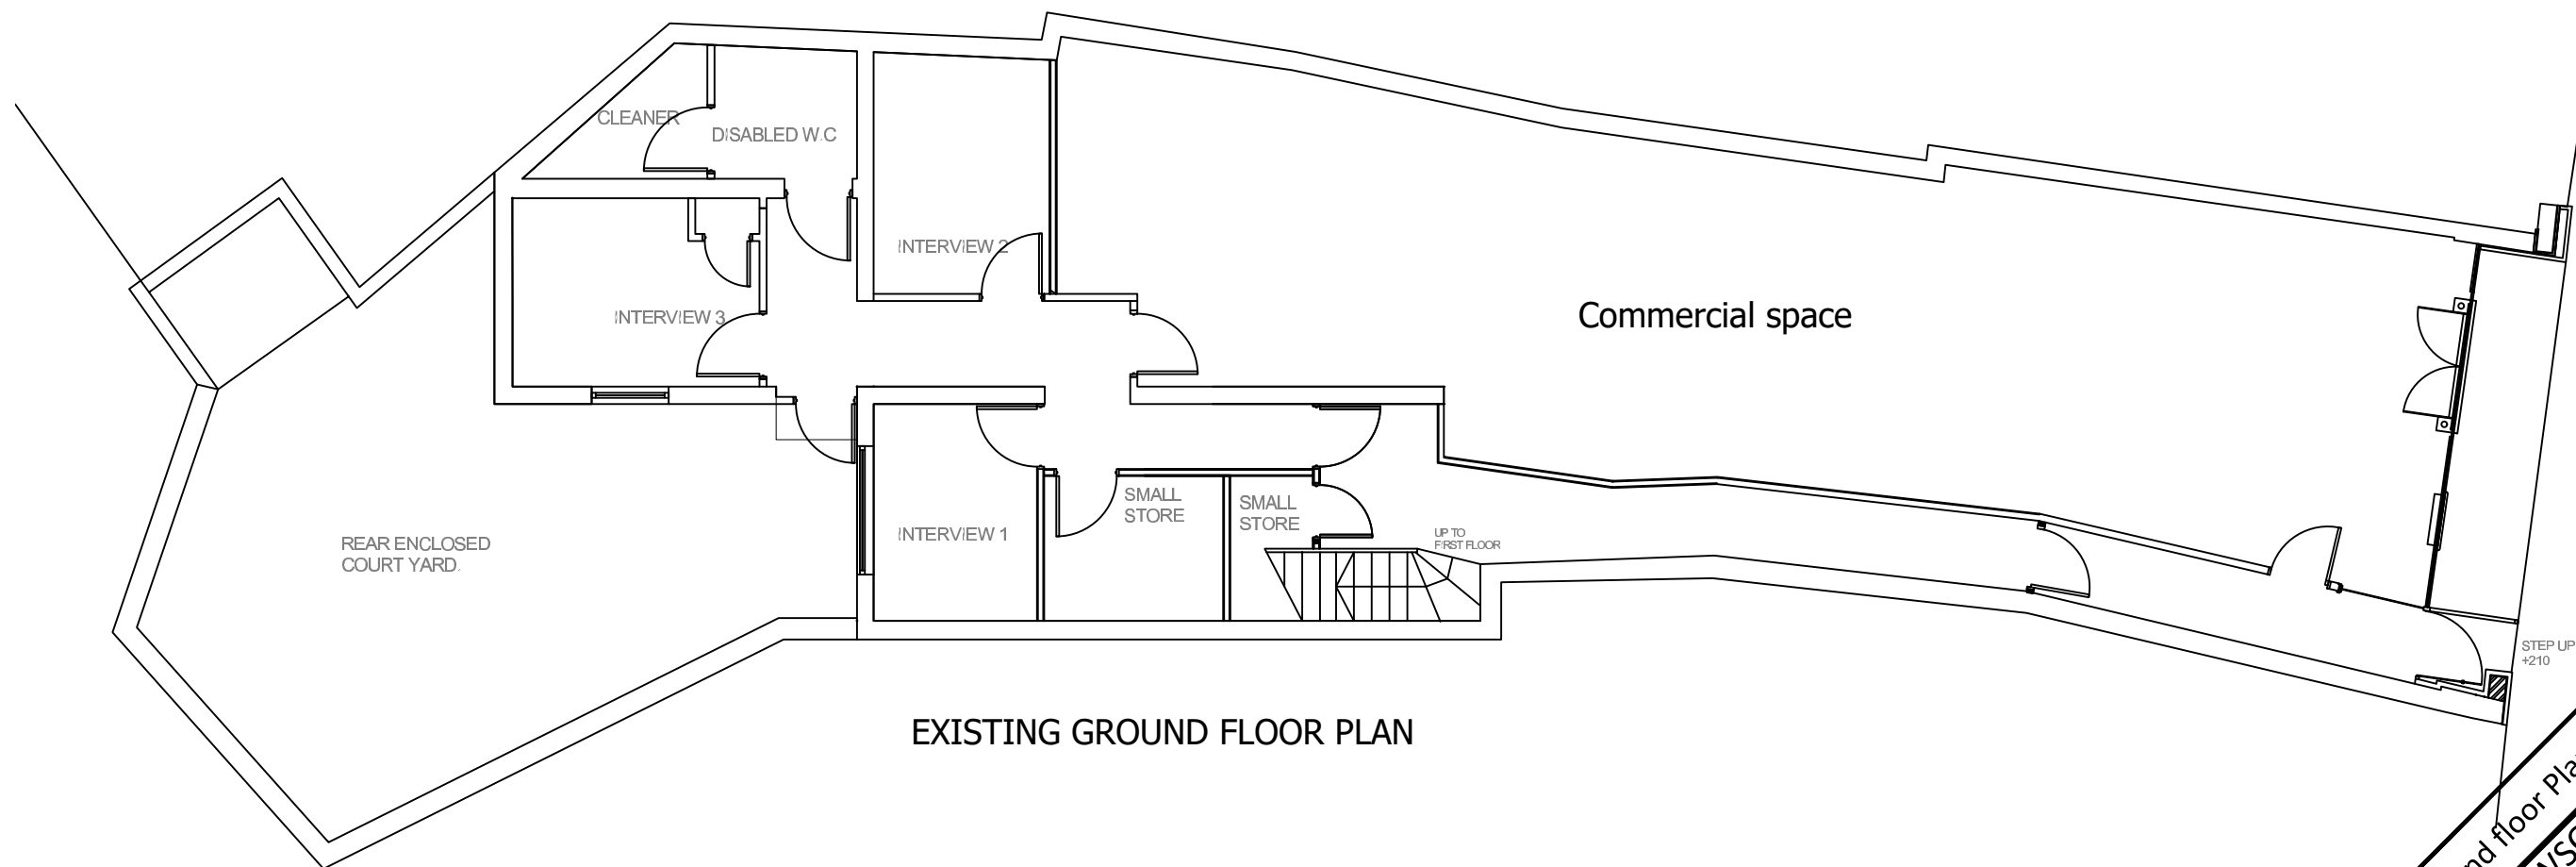

EXISTING GROUND FLOOR PLAN

PROJECT
49 Market Place, Chippenham. SN15 3HU

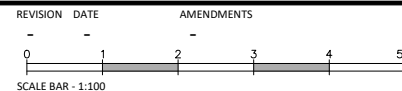

Ground floor Plans

MATHEWSON WATERS ARCHITECTS

1:100@ A3

The Old Surgery
Crowle Road · Lambourn
Berkshire · RG17 8NR

enquiries@mw-architects.co.uk
www.mw-architects.co.uk

01488 73131

© MATHEWSON WATERS ARCHITECTS LTD

24092-107-A

Whicharch Studio
07240 726592
RIBA #
Chartered Practice

ALL FIGURED DIMENSIONS ARE TO BE TAKEN IN PREFERENCE TO SCALED DIMENSIONS AND ANY INACCURACIES ARE TO BE REPORTED TO THE ARCHITECT. DIMENSIONS TO BE CHECKED ON SITE BEFORE ANY WORK IS PUT IN HAND OR PREFABRICATED. COPYRIGHT OF THIS DRAWING IS RETAINED BY THE ARCHITECT AND IT MUST NOT BE REPRODUCED WITHOUT THEIR WRITTEN CONSENT.