



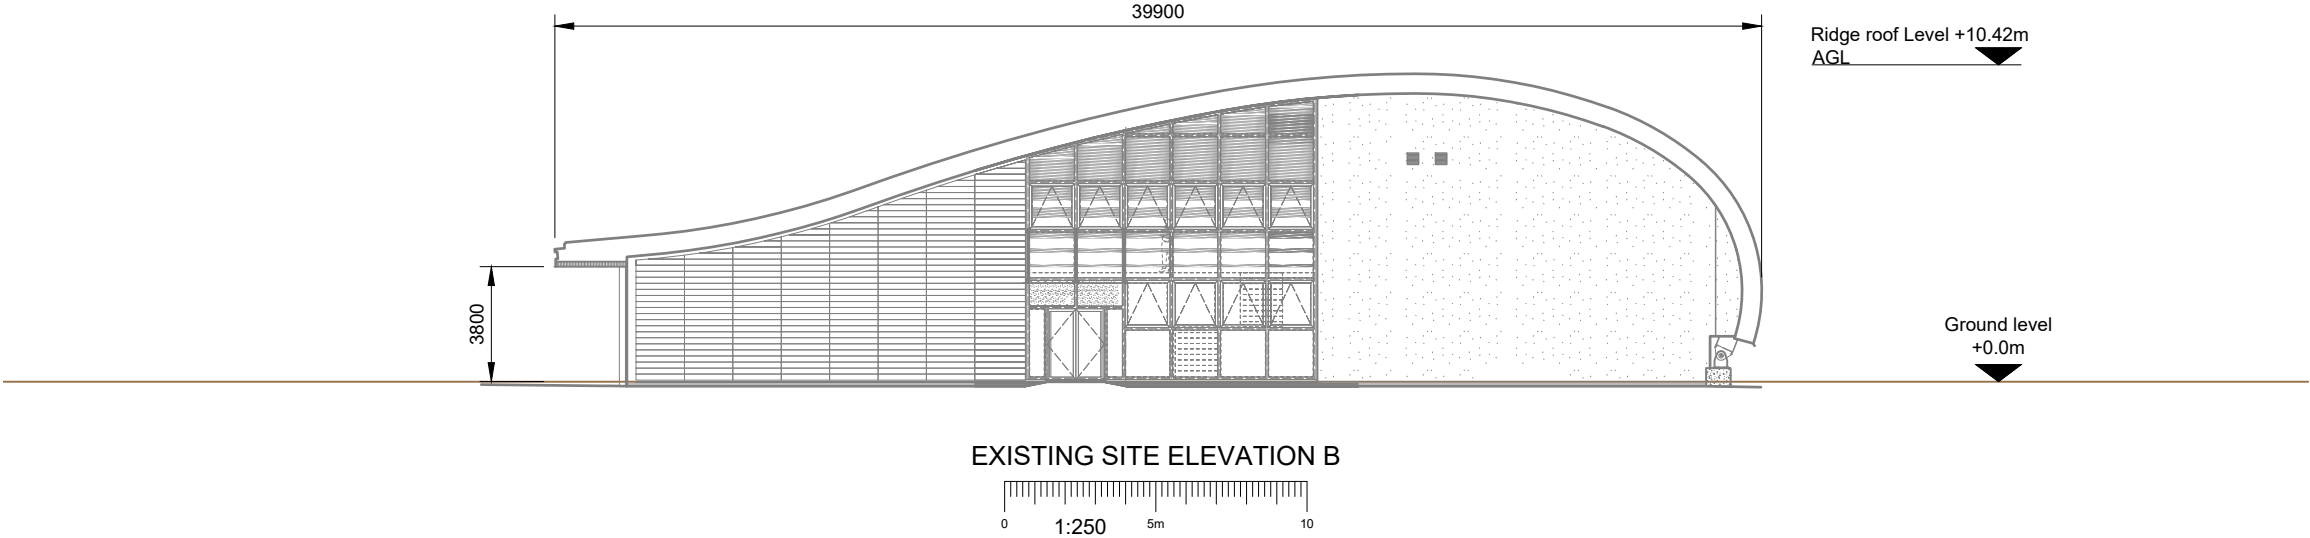

- NOTES:
1. ALL DIMENSIONS IN MM UNLESS OTHERWISE NOTED.

Company:	Project:	Purpose of Issue:	Issue:
CUSTOM SOLAR	Project	Planning	A
Date:	23/04/2026	Revision / Upgrade Description:	
Drawn:	A.Marquez	First Issue	
Checked:	Ed.Salkild		
Approved:	CS DA		

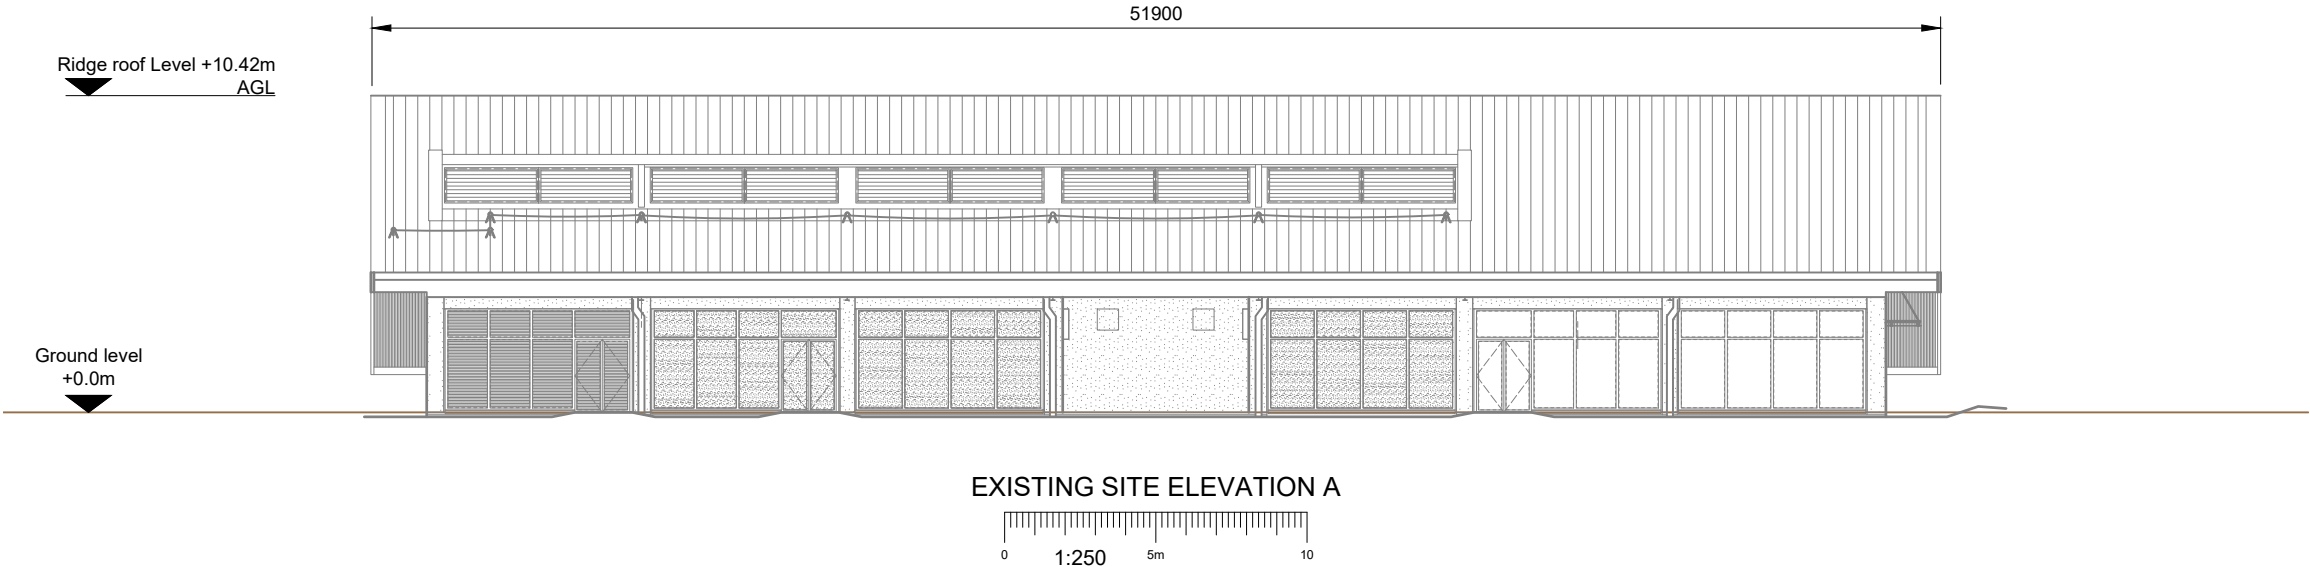

part of **mitie**
power & grid

Custom Solar Ltd
Sunbeam House
Broombank Road
Chesterfield, S41 9QJ

T: 01246 488488
www.customsolar.co.uk
sales@customsolar.co.uk

Site Name:
CS - MOD CORSHAM 1

Address:

Westwells Rd,
Corsham, SN13 9GB

Title:
200 EXISTING SITE ELEVATION A-B

Project:
PROJECT

Purpose of Issue:
PLANNING

Master Drawing Register No:	Issue:
CS - MOD Corsham 1_GA	A