


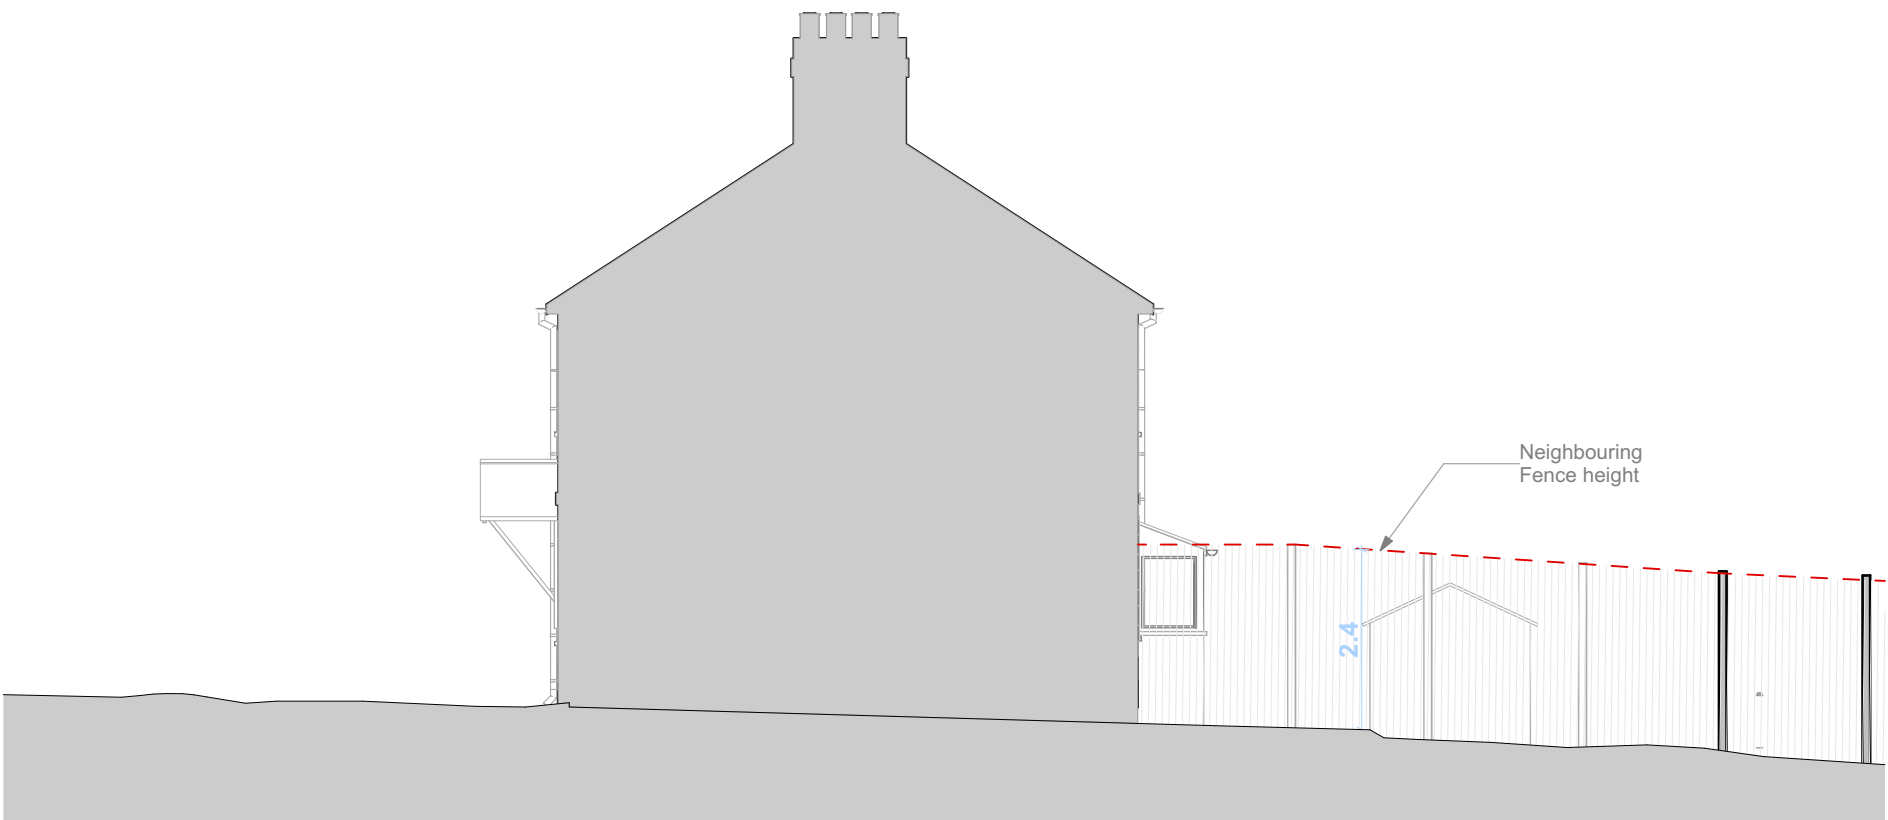

E-08

E-08 Elevation

1:100



E-09

E-09 Elevation

1:100

1:100

012345 m			
RevID	ChID	Change Name	Date

0564 17 Bewley Crescent, Lacock
Mr Phil Knight
17 Bewley Crescent, Lacock

Existing Elevations
1:100@A3
Drg No:0564.01.08 A Rev:
File:0434-Bolsover_Street
07/05/2026

Jacques Partnership
Architecture and Planning
Studio 5, Fosse Farm Barns
Nettleton | Chippenham
Wilts SN14 7NJ
01249 783533