



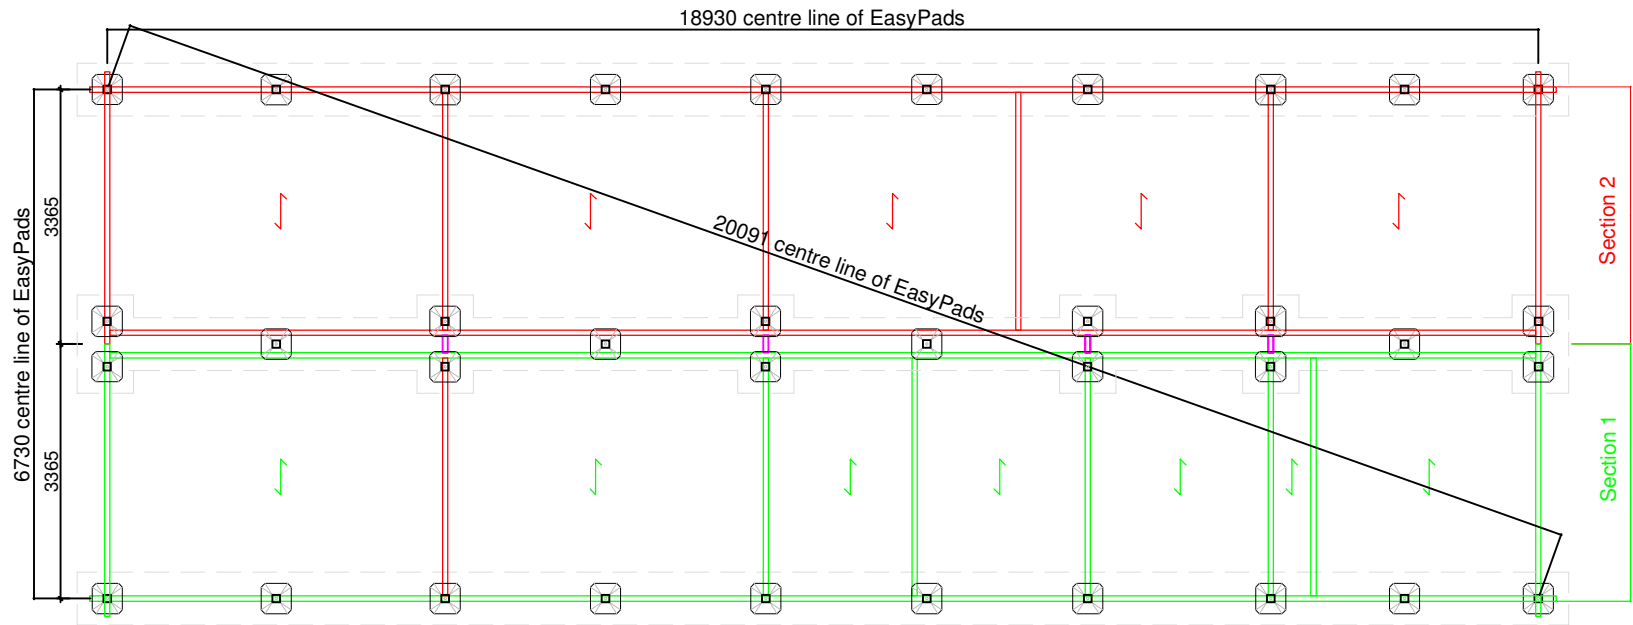

Chassis Support System

0 500mm 1 2 3 4 5m

1:100

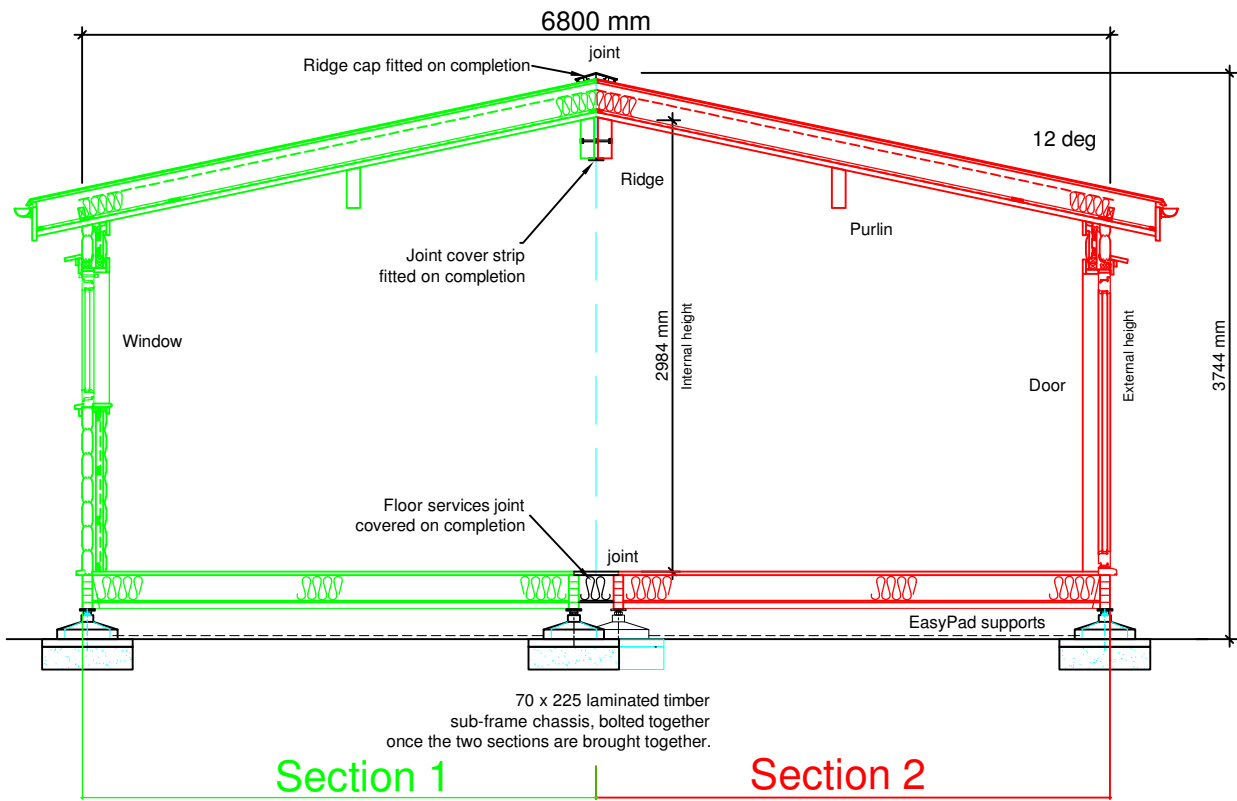

Mobile Home Cross Section

0 500mm 1 2 3 4 5m

1:50

Client			
Mrs R Hoyle Windmill Farm, Braydonside, Brinkworth, Chippenham, SN15 5AR			
Project			
Transportable mobile home to BS3632:2023 Chassis Support System and Mobile Home Cross Section			
Scale (for Planning purposes only)	Drawn	Checked	Date
1:100 & 1:50 @ A3	kk		April 2026
The copyright of this drawing remains the property of Norwegian Log Buildings Ltd and must not be transferred to a third party without the written permission of the copyright holders. © Copyright.			
Drg. No.	226027/05		Rev.