



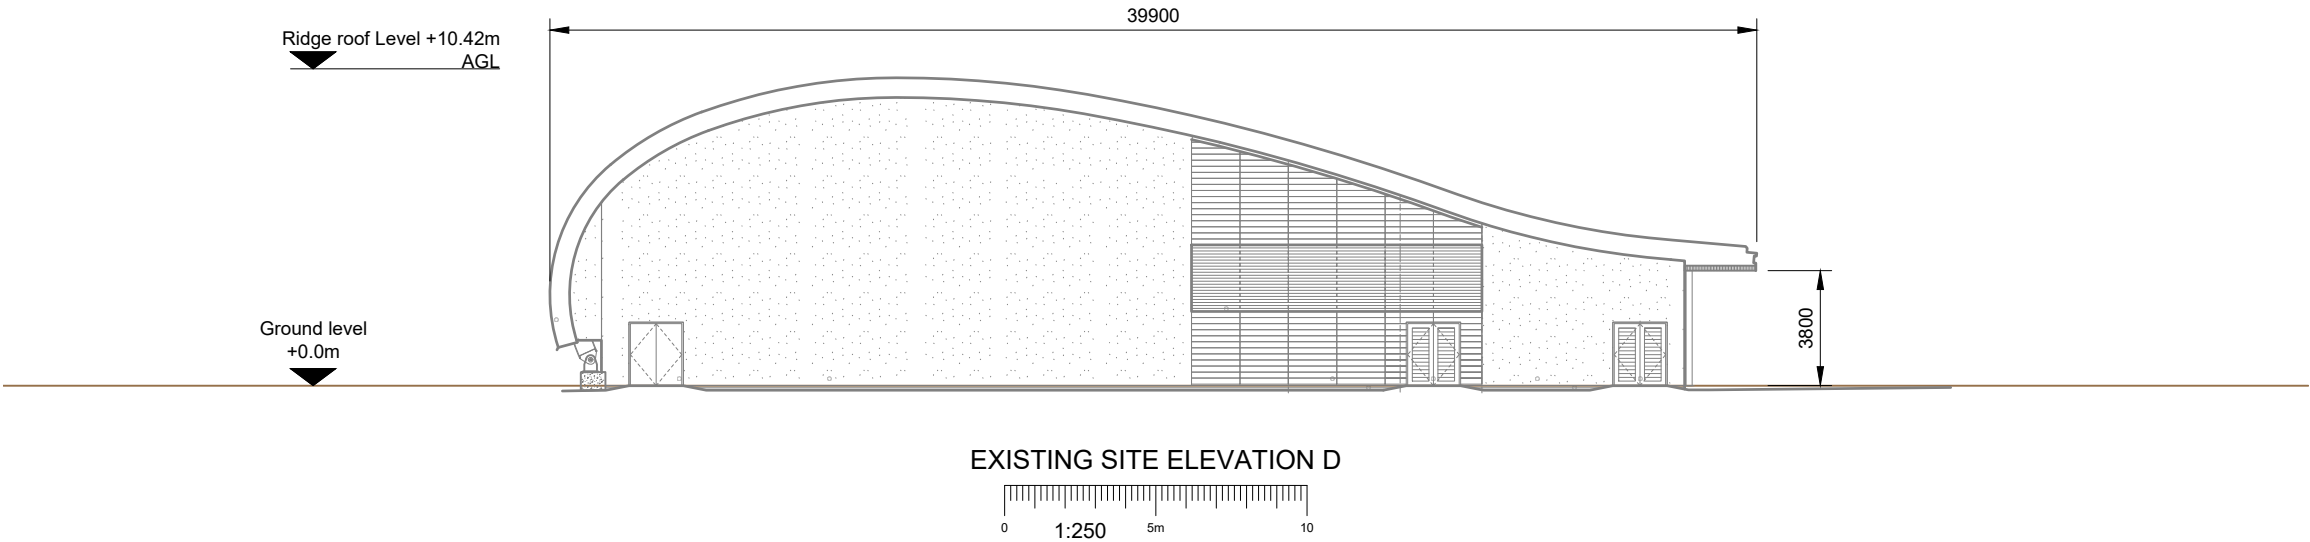

NOTES:

1. ALL DIMENSIONS IN MM UNLESS OTHERWISE NOTED.

Company:	CUSTOM SOLAR	Project:	Project	Purpose of Issue:	Planning	Issue:	A
Date:	23/04/2026	Revision / Upgrade Description:					
Drawn:	A.Marquez	First Issue					
Checked:	Ed.Salkild						
Approved:	CS DA						

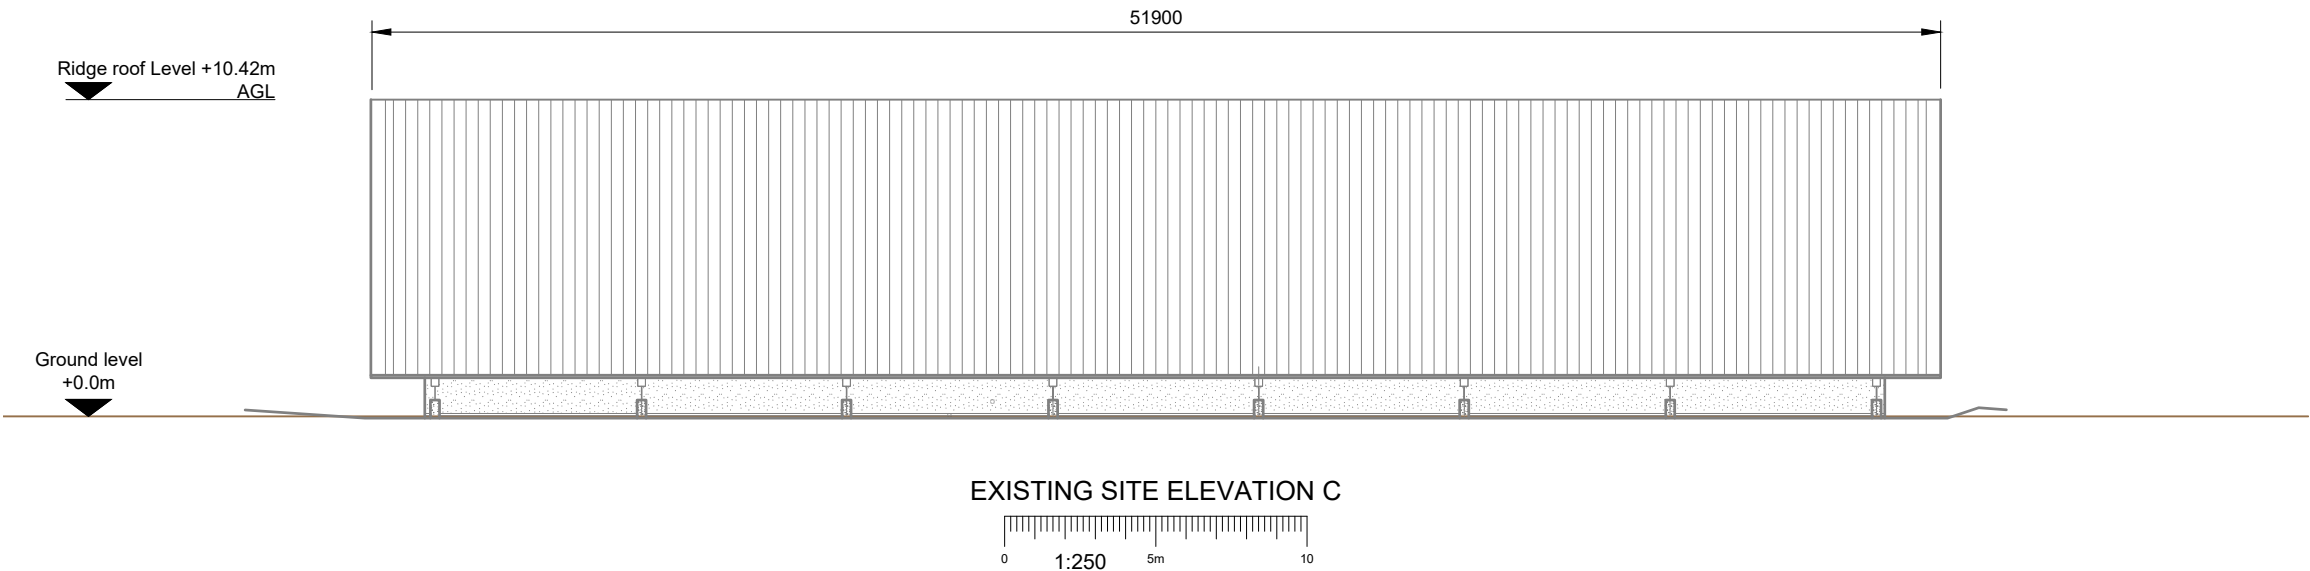

part of **mitie**
power & grid

Custom Solar Ltd
Sunbeam House
Broombank Road
Chesterfield, S41 9QJ

T: 01246 488488
www.customsolar.co.uk
sales@customsolar.co.uk

Site Name:

CS - MOD CORSHAM 1

Address:

Westwells Rd,
Corsham, SN13 9GB

Title:

201 EXISTING SITE ELEVATION C-D

Project:

PROJECT

Purpose of Issue:

PLANNING

Master Drawing Register No:

CS - MOD Corsham 1_GA

Issue:

A