
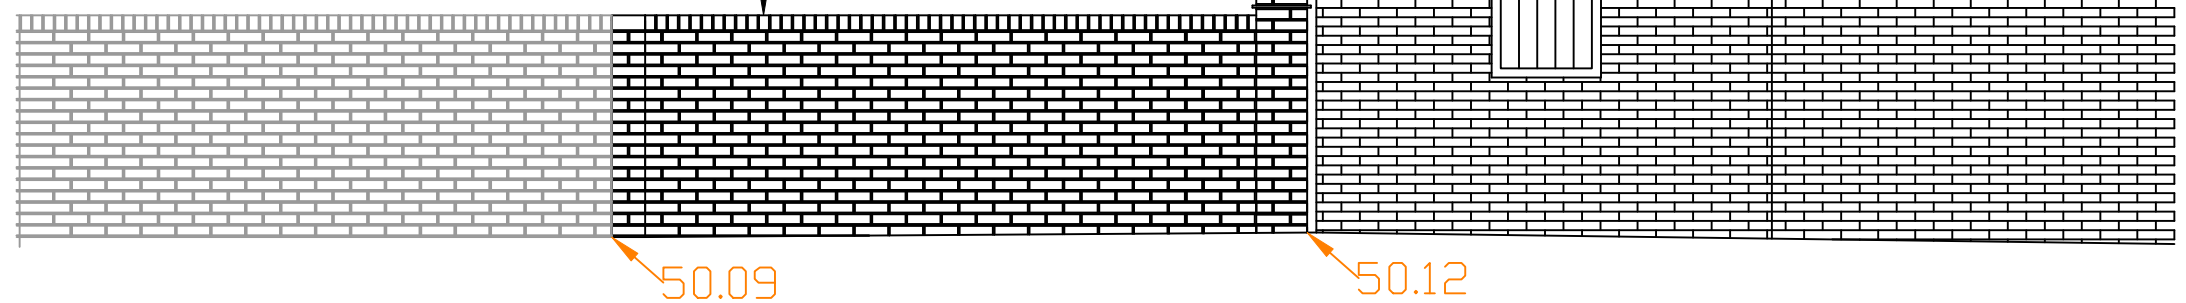



Old Piggery

Proposed


215-220mm solid wall, bricks 65mmx100mmx215mm, traditional bond, brick on edge coping. Lime mortar. Proposed.

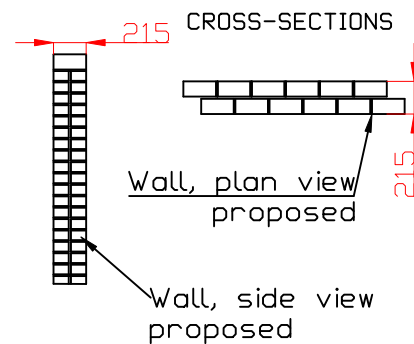



Plan View of proposed pier

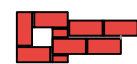

Layer 1

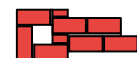


Layer 2 et cetera.

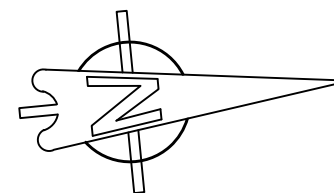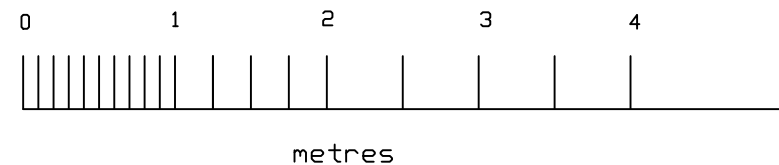

215-220mm solid wall, bricks 65mmx100mmx215mm, traditional bond, brick on edge coping. Lime mortar.

Existing

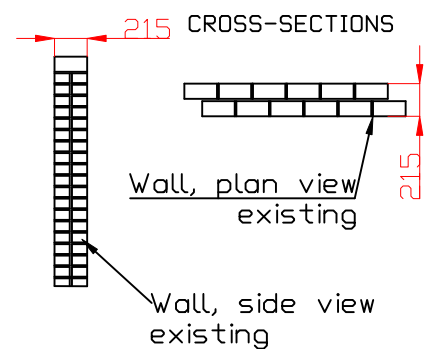

NOTES:

Spot levels shown in orange

Drawings not to be scaled from except for planning purposes, all dimensions to be checked on site.

Client

Julian Hayward

Job Title

Car Barn 3



Scale

1 in 50 A3

Drawn by
Nicholas Pike

Date 11/05/2026

Drawing Title

Existing Access Wall

Drg No.

EAW1

Rev

2