
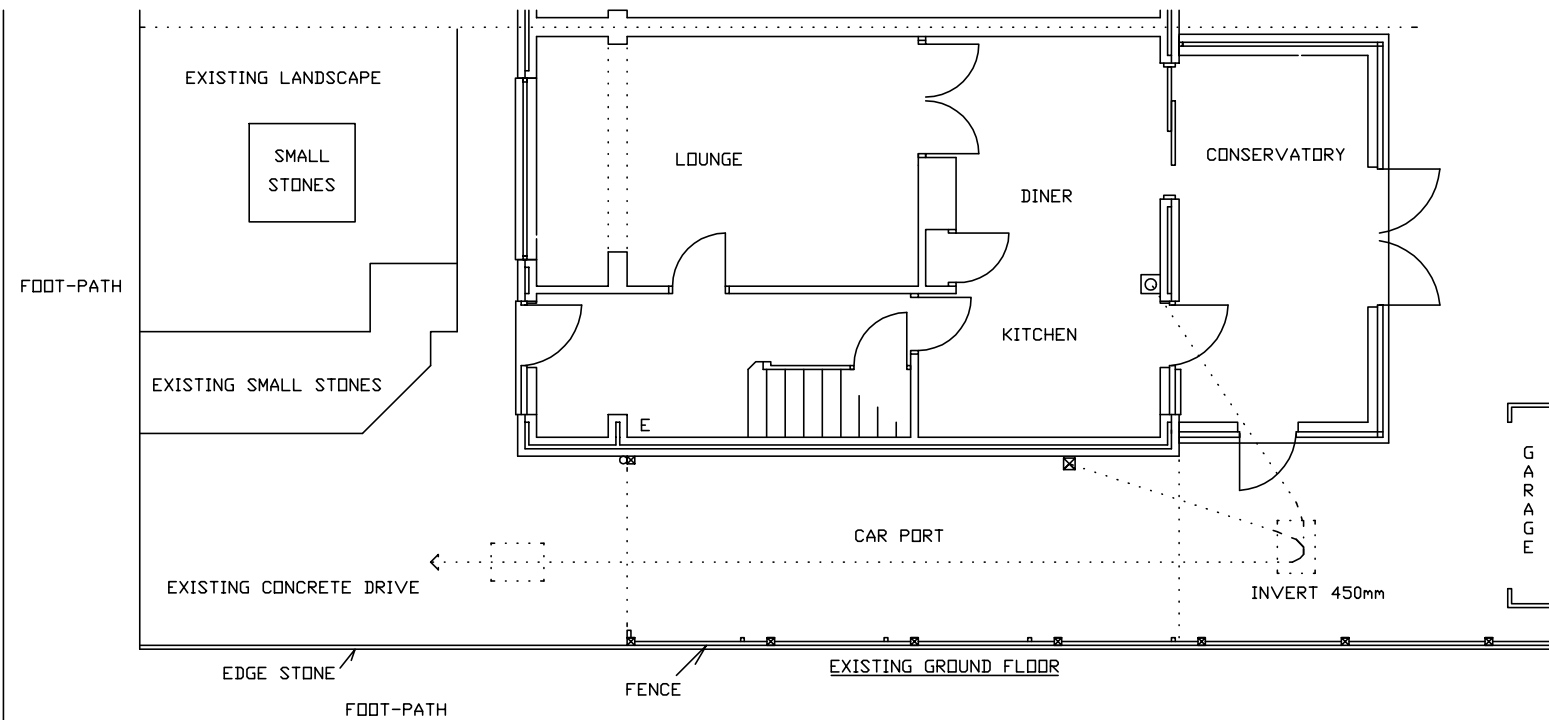
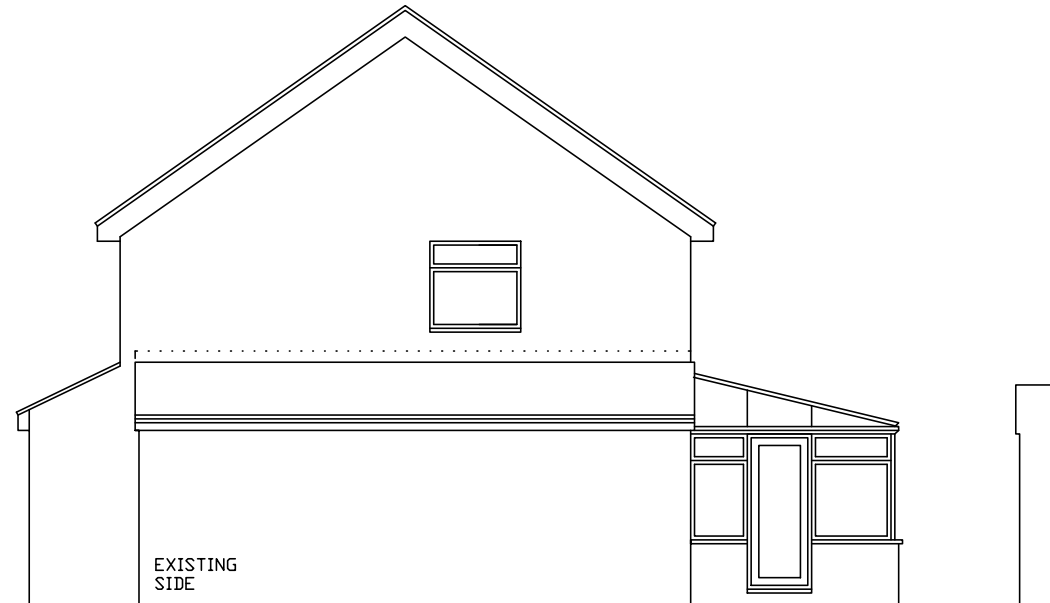
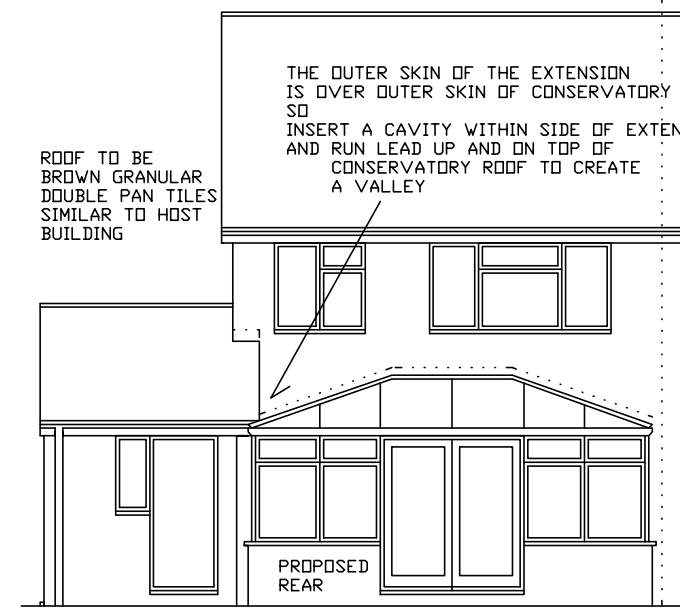
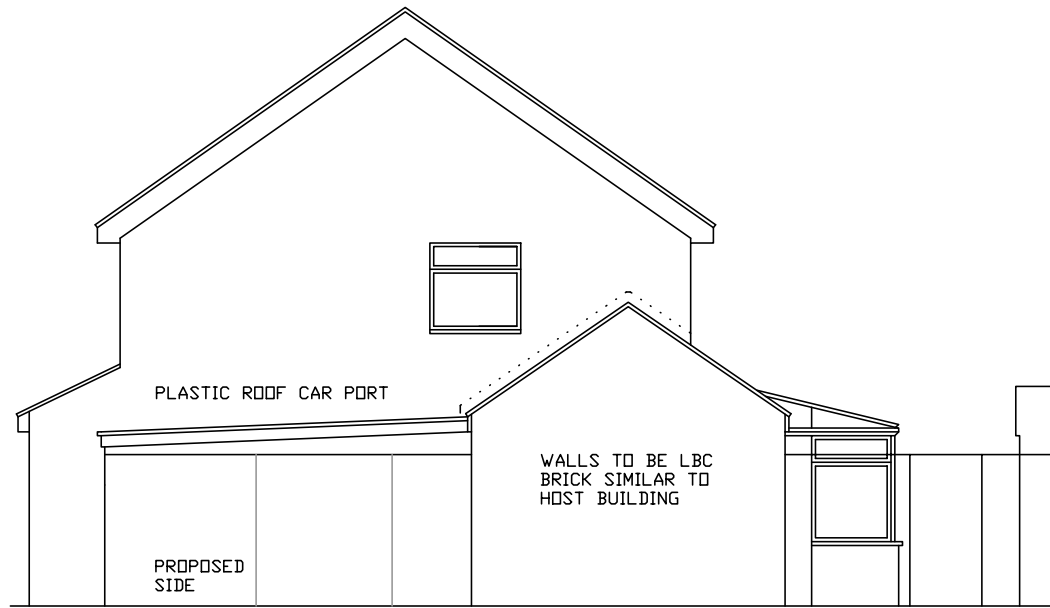


0 1 2 3 4 5 6 7 8 9 10 12 14 16 18 20
SCALE 1:100
METRES
FEET
SCALE 1:50
METRES
FEET
0 1 2 3 4 5 6 7 8 9 10 12 14 16 18 20
SCALE 1:50
METRES
FEET

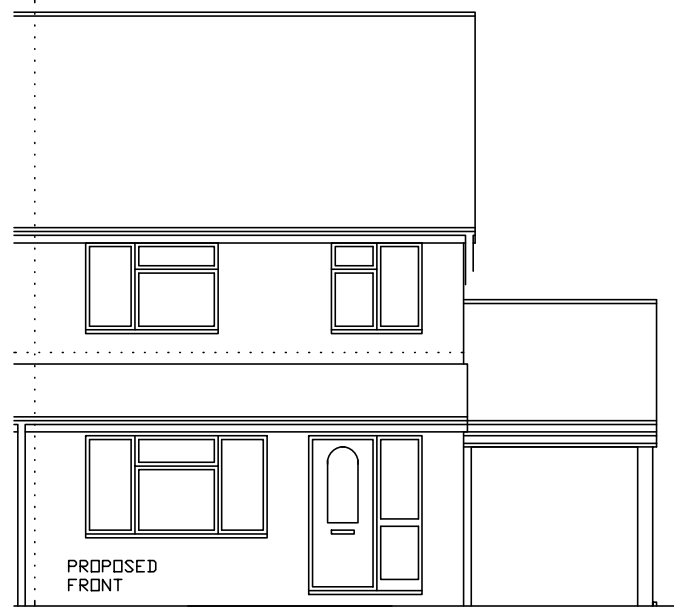

Landscaping - Existing

Fascias to be white PVC
Gutters to be white PVC
Windows and Doors to be white

Facing Materials Must match existing unless drawings state otherwise. Any material details shown are assumed only, carry samples to site prior to purchase, call material specialist if in doubt. Supply Lawrence with a sample for Planning where a match can not be obtained. Brick/ Stone soldier courses etc should be matched if applicable.

Details on 'these' Planning drawings have 'NOT' been checked for Building Control compliance! Building prior to obtaining Planning & Building Control Approval is 'not' recommended!

To avoid cluttering main drawings, a separate A3 sheet 'marked SP' will be provided, this mainly being text covering repetitive building regulations etc relevant to this job - Not to be overlooked when carrying out work. SP Sheet not forming part of Planning Application. Don't read construction information into this drawing: wall thickness, pier details etc, guide measurements.

Lawrence.Wills@outlook.com	TELEPHONE:
18 LAPWING CLOSE SWINDON SN3 5EB	07979 762 587
PROPOSED FOR SITE	SINGLE STOREY EXTENSION + CARPORT MR PINNAGAR 18 TENNYSON ROAD WOOTTON BASSETT
DWG	1
DATED	09 05 2026
SCALE	1:50 1:100 UNLESS OTHERWISE SPEC
	A3