


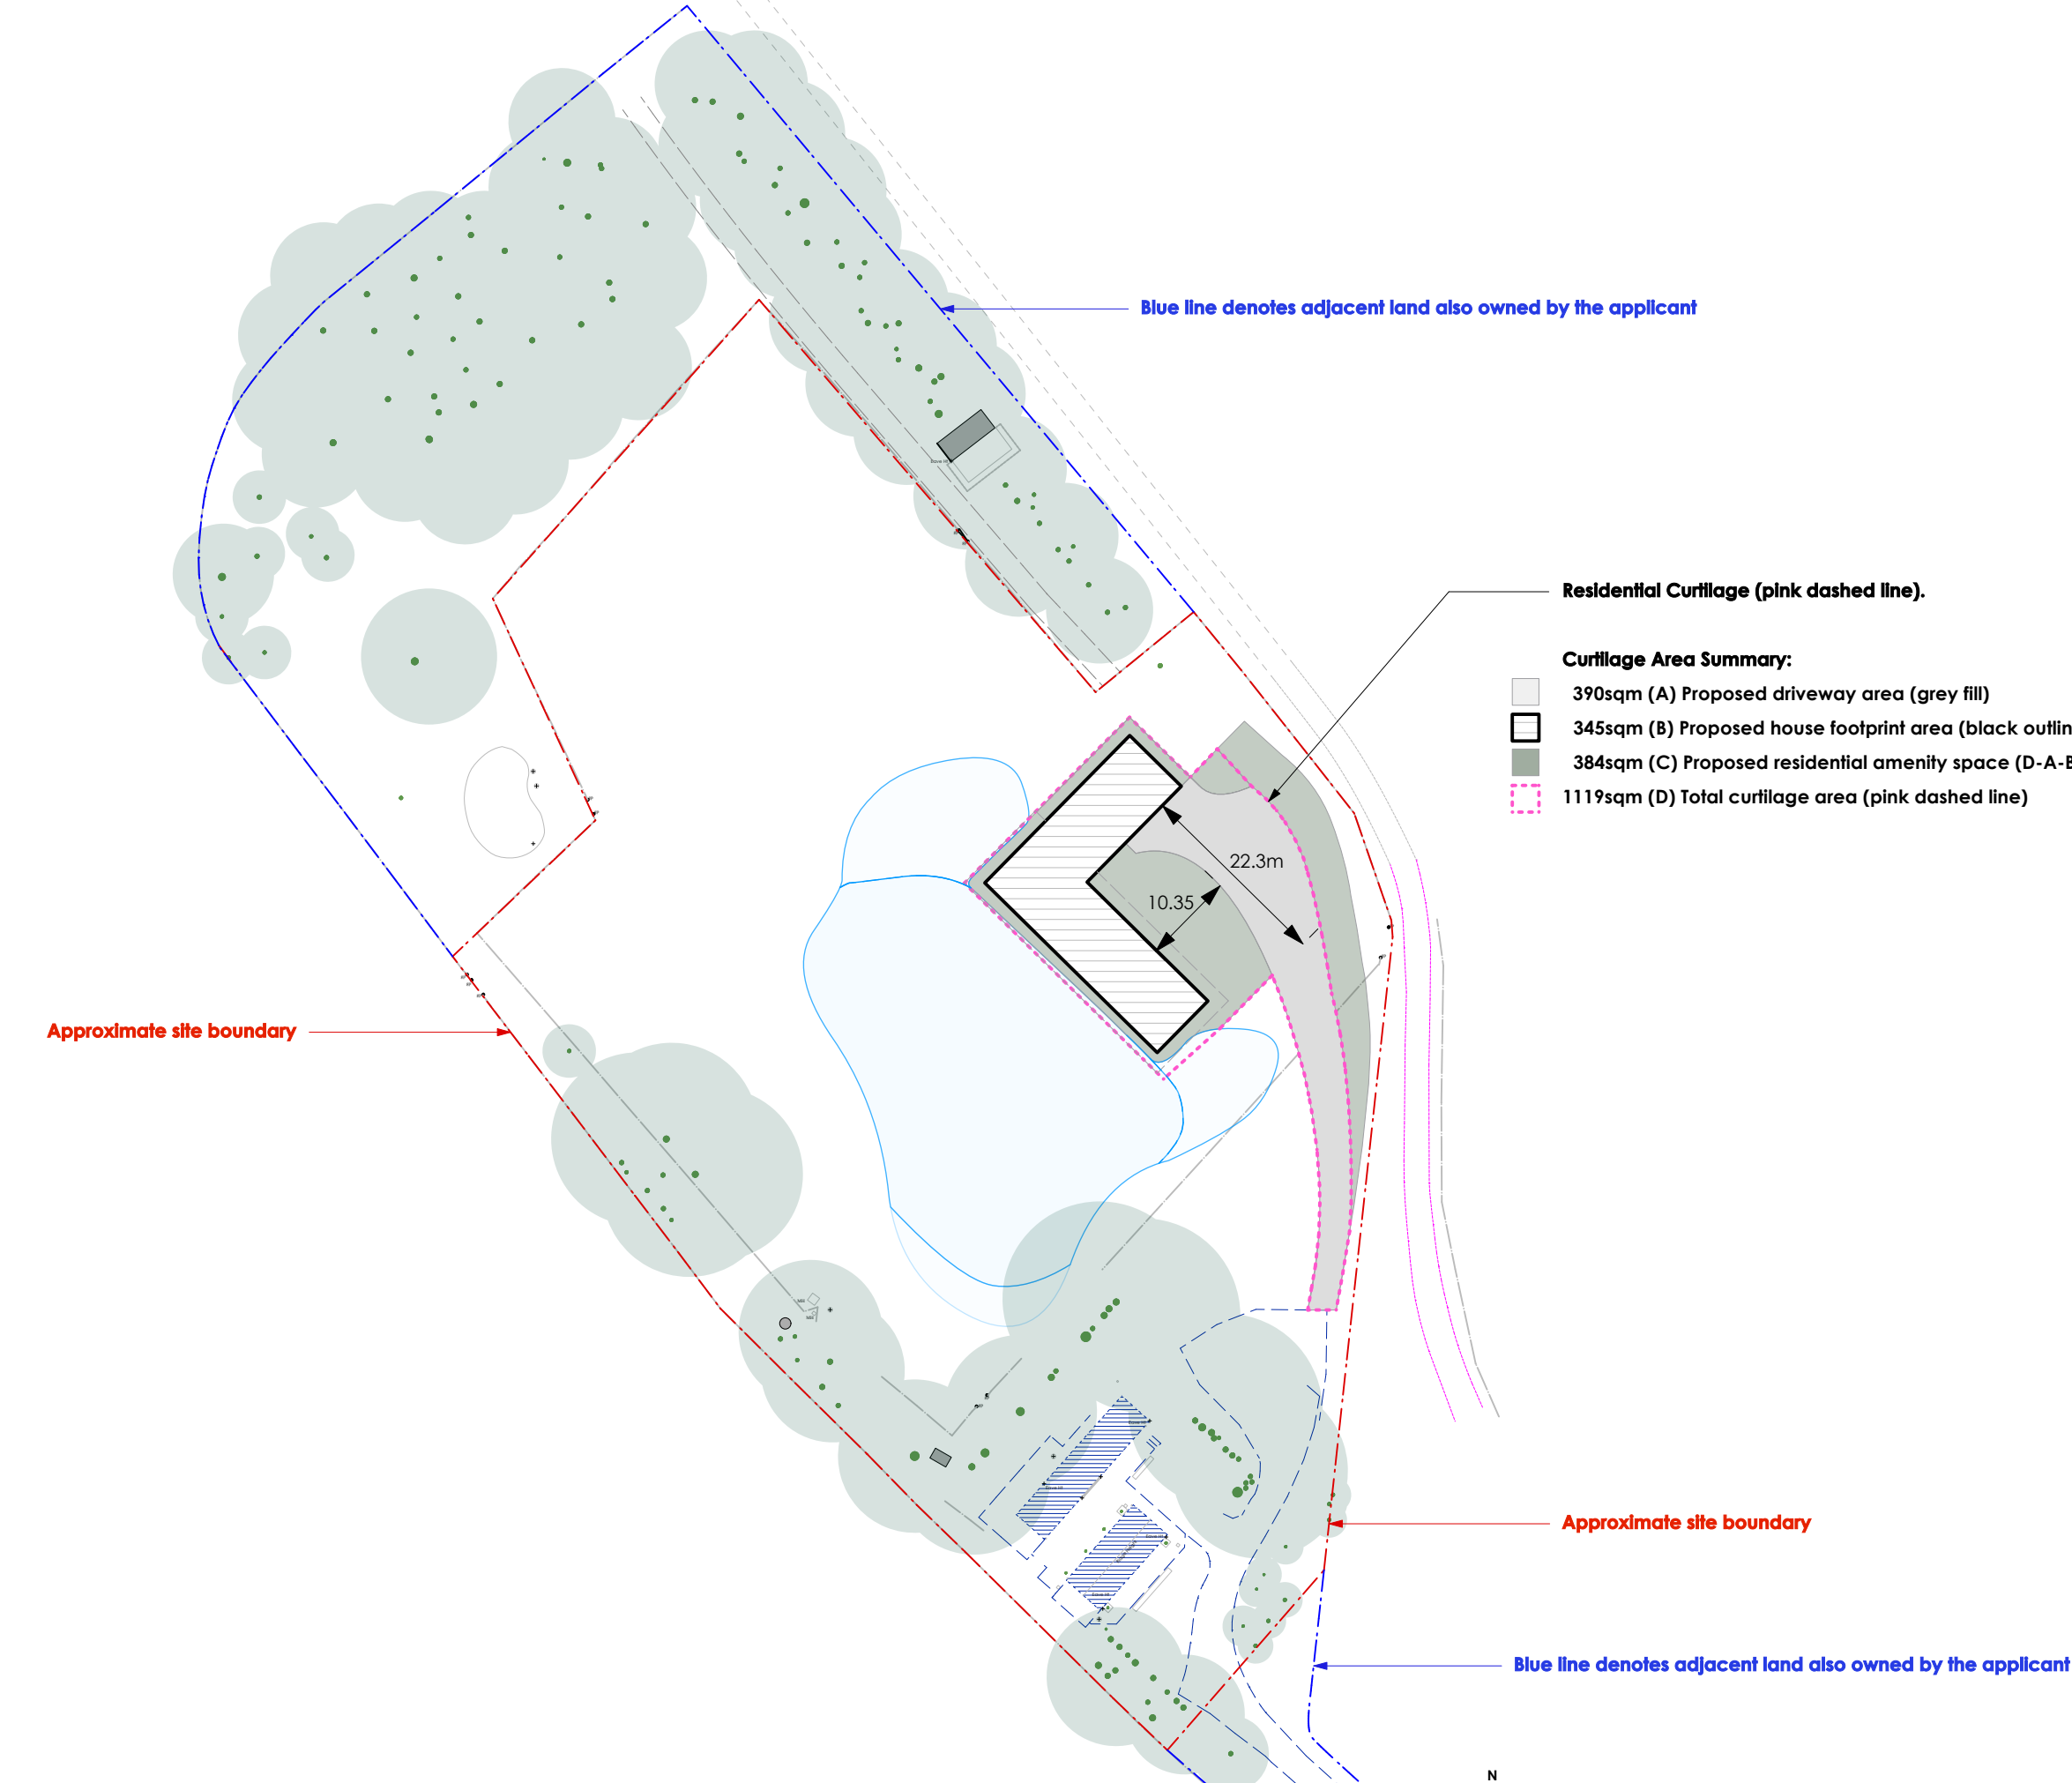

Residential Curtilage (pink dashed line).

- Curtilage Area Summary:**
- 390sqm (A) Proposed driveway area (grey fill)
 - 345sqm (B) Proposed house footprint area (black outline)
 - 384sqm (C) Proposed residential amenity space (D-A-B=C)
 - 1119sqm (D) Total curtilage area (pink dashed line)

GENERAL NOTES (DRAWING TO BE READ IN CONJUNCTION WITH DESIGN TEAM INFORMATION)
Do not scale from this drawing. Base survey carried out by others.
Use figured dimensions only and bring any discrepancies to the attention of the architect. Figured dimensions are in millimetres.
All specified products and materials to be fitted and installed according to manufacturers specifications and instructions.
All building works to be carried out in accordance with current Building Regulations, British Standards and relevant codes of practice.

Date	Rev	Revision description
08.05.26	PL2	Curtilage amended to suit reduced footprint of proposed dwelling.



Job	Park Barn, Rockley Rd. SN8 1RX	Status	Planning
Job No	24074	Drawing Name	Proposed - Curtilage Plan
Date	February 2025		
Scale	1:750@A3	Drawing No	24074-GA-102-PL2

PLANNING
MAY 2026