



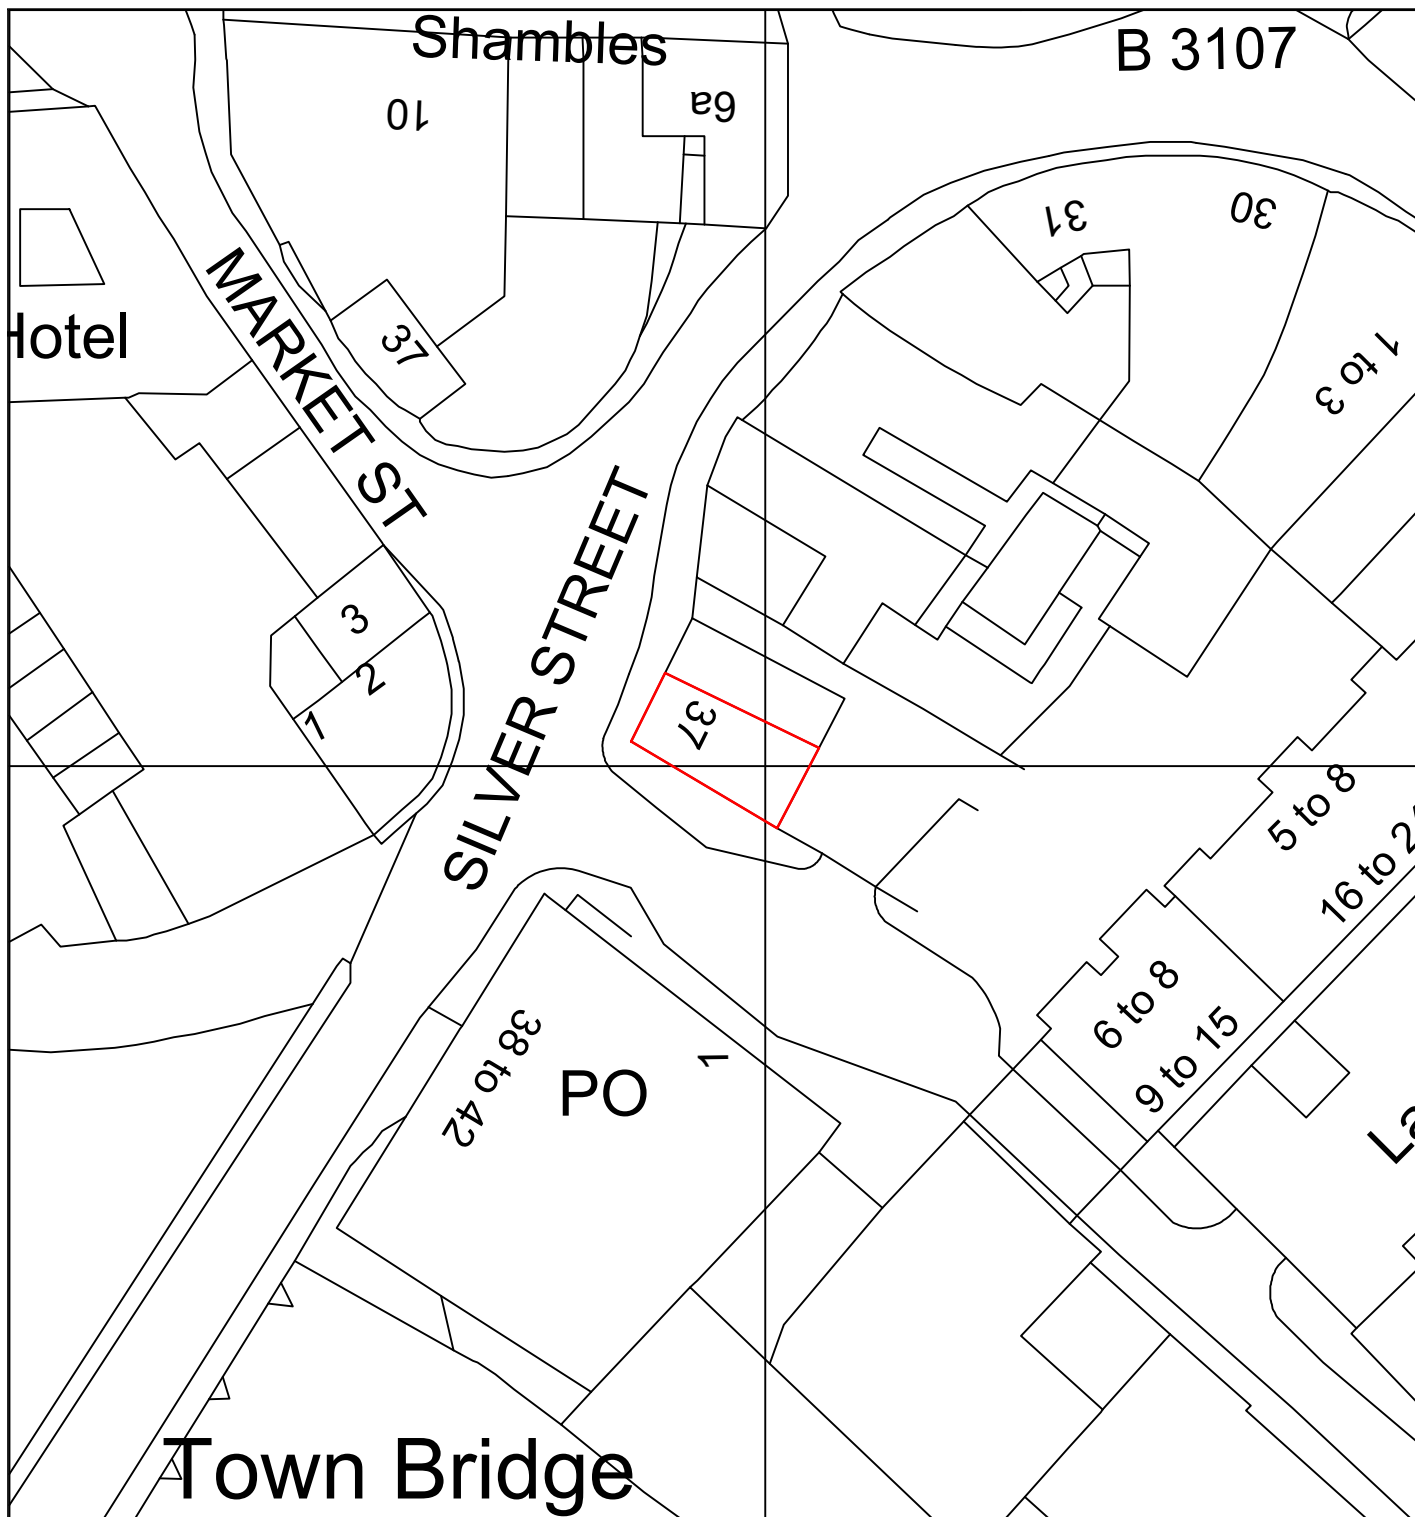

600206

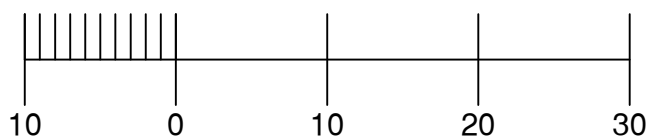

382659

37A Silver Street Bradford on Avon BA15 1JX
Slade Smith and Winrow Architects