
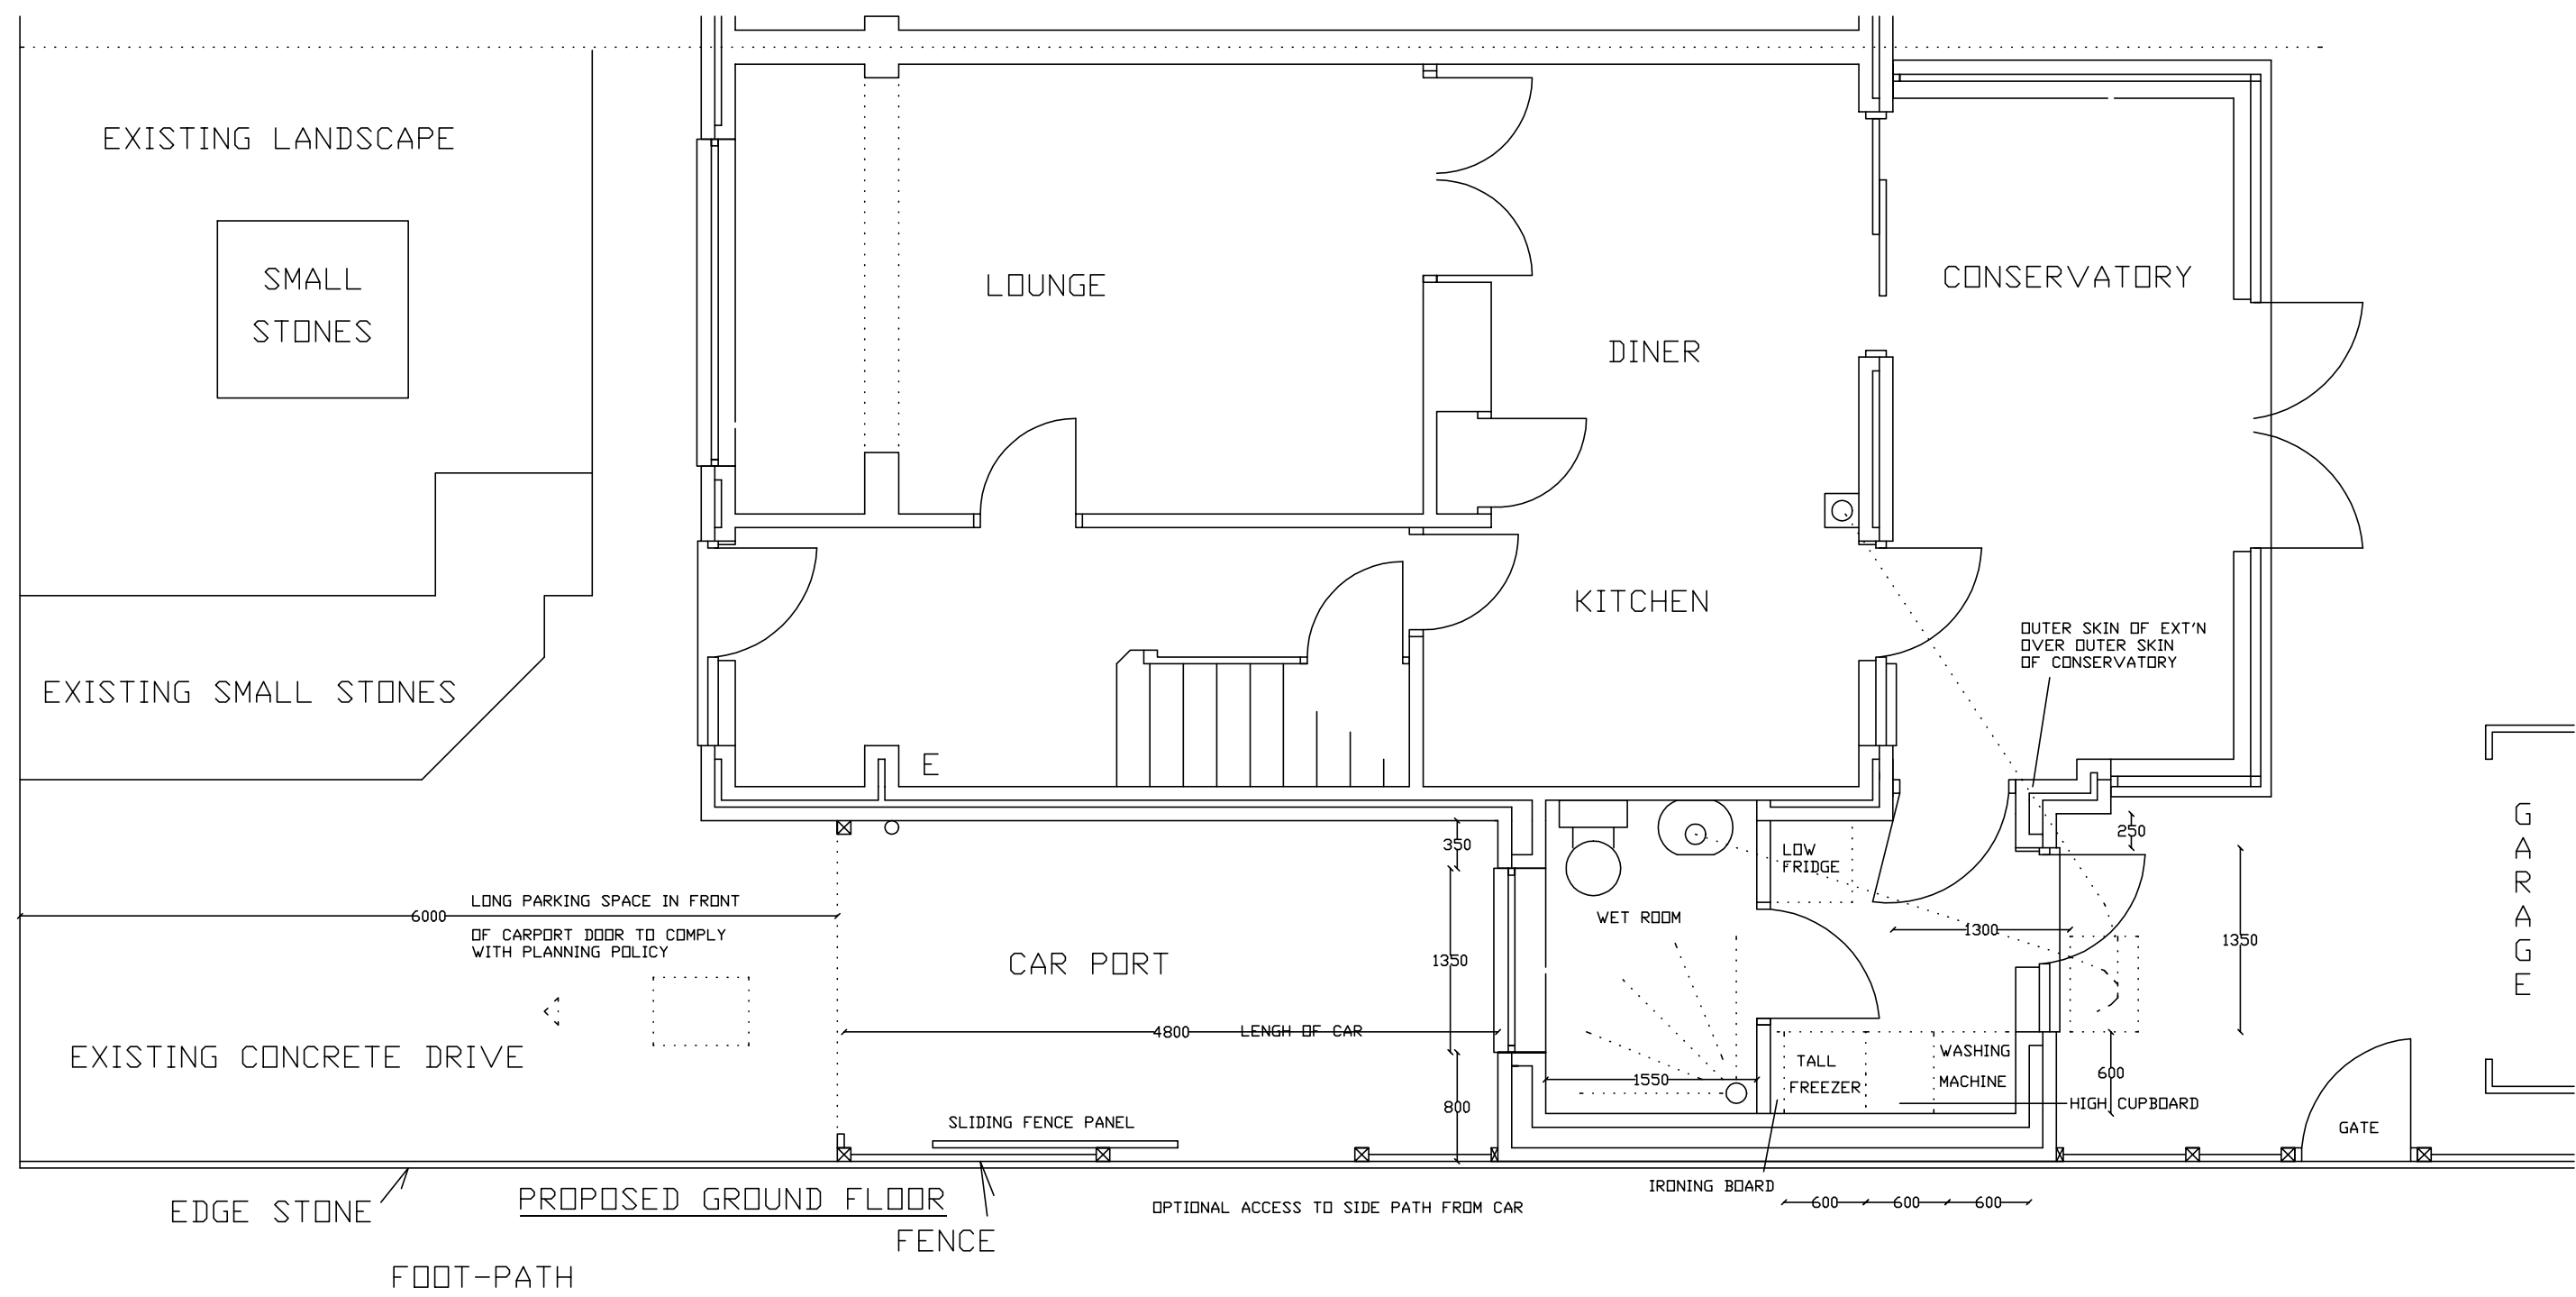


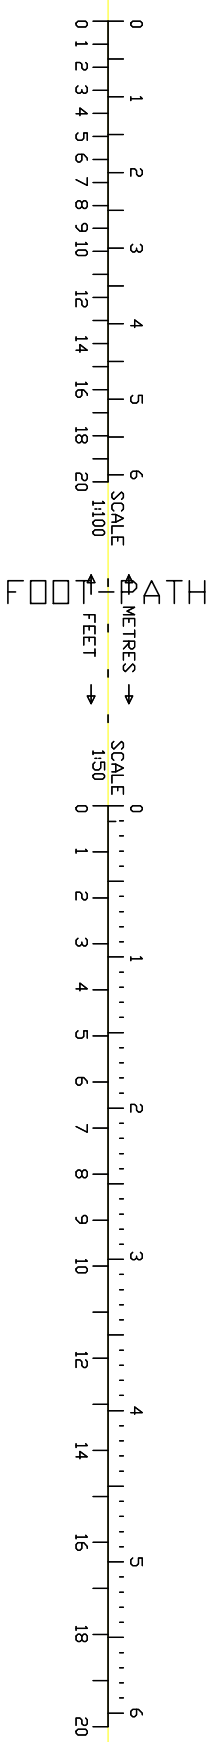

Lawrence.Wills@outlook.com	TELEPHONE:
18 LAPWING CLOSE SWINDON SN3 5EB	07979 762 587
PROPOSED SINGLE STOREY EXTENSION + CARPORT	
FOR MR PINNAGAR	
SITE 18 TENNYSON ROAD WOOTTON BASSETT	
DWG 3	
DATED 09 05 2026	
A3	
Scales 1:50 1:100 UNLESS OTHERWISE SPEC	