




TIMBER FIVE BAR FIELD GATE WITH PEDESTRIAN GATE

1000mm HIGH TIMBER TRELLIS ENCLOSING COMPOST STORE AND RUNNING DOWN THROUGH WILDSCAPE TO BOUNDARY

COTSWOLD STONE WALL WITH COCK AND HEN CAPPING STEPPING DOWN IN HEIGHT - 1080mm / 1000mm / 950mm SEPARATING GARDEN FROM PARKING

ELEVATION A-A - WALL W1

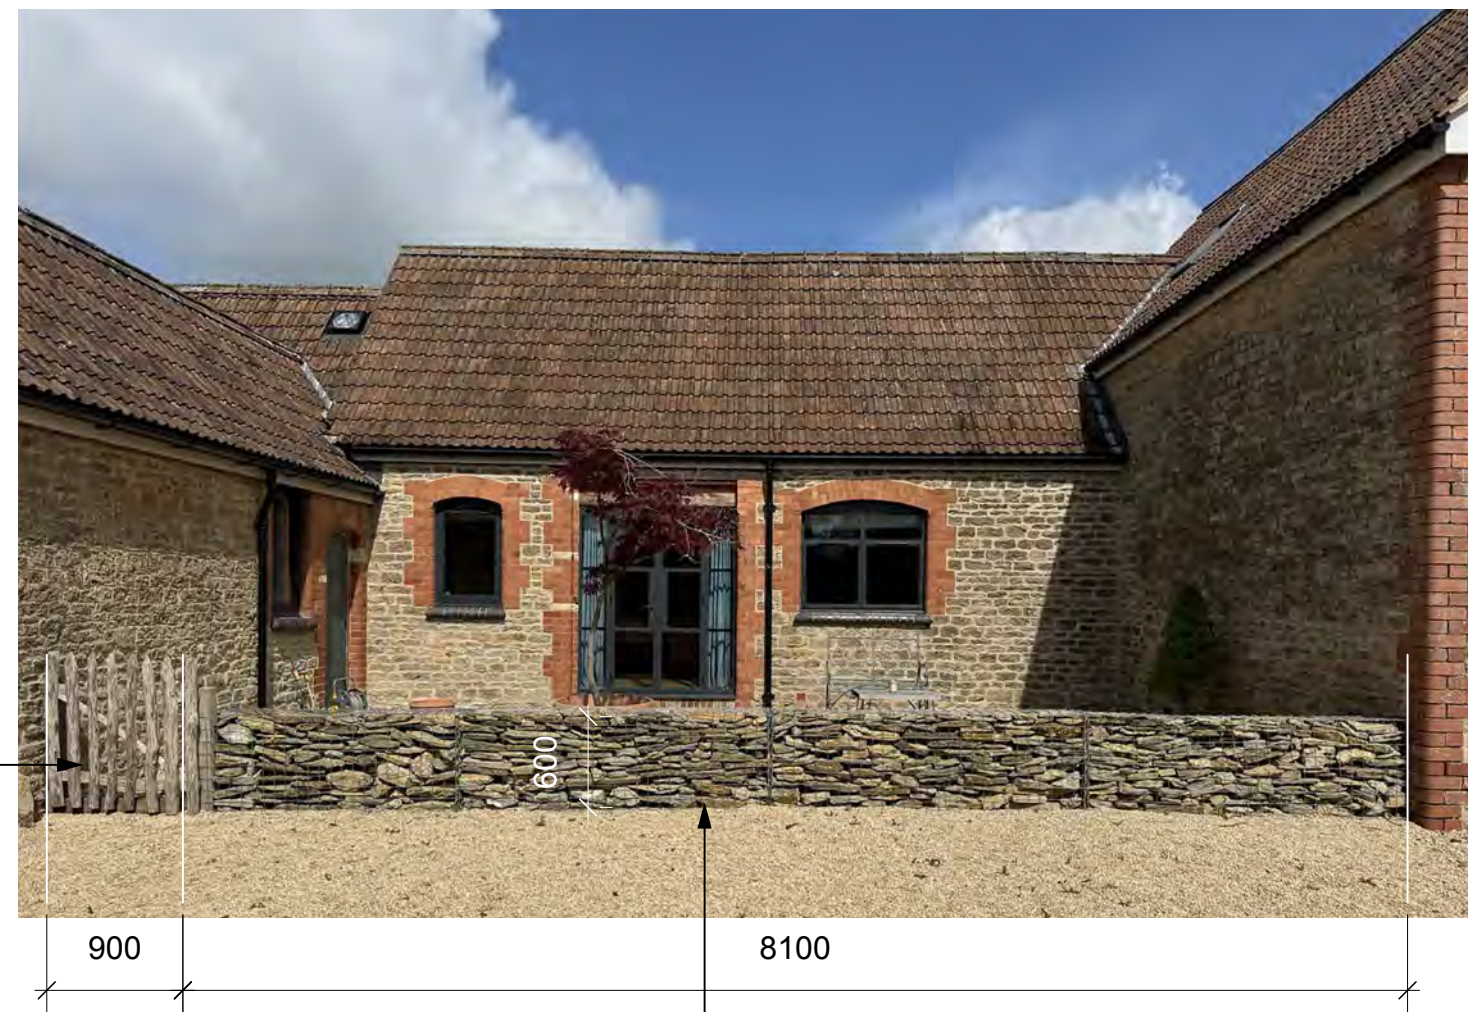

HAZEL WOODEN PICKET GATE 900mm WIDE

COTSWOLD STONE GABION WALL 600mm HIGH TO SEPARATE OPTSIDE OPEN SPACE FROM CAR PARKING

ELEVATION B-B - WALL W2



HAZEL HURDLE WOVEN FENCING 1000mm HIGH TO SEPARATE REAR GARDEN FROM CAR PARKING

HAZEL WOOD PICKET GATE 900mm WIDE

ELEVATION C-C - FENCE F1

PROJECT Manor Barns, Norton, Malmesbury SN16 0JR	Peter Hopkinson RIBA, Architect Manor Barns, Norton, Malmesbury, Wiltshire, SN16 0JR 0771 325 0003 peterhopki@gmail.com			DRAWING TITLE EXTERIOR WALLS AND FENCES - ELEVATIONS	Rev	Date	Notes
	DATE 05/05/2026	DRAWN BY PJH	REVISION	DRAWING NUMBER PH / NMB / 400			
	Manor Barns Plans & Elevations 15.12.21 vxx			FILE NAME			
				SCALE 1:50 @ A1			

