




PROPOSED GROUND FLOORPLAN
1 : 100

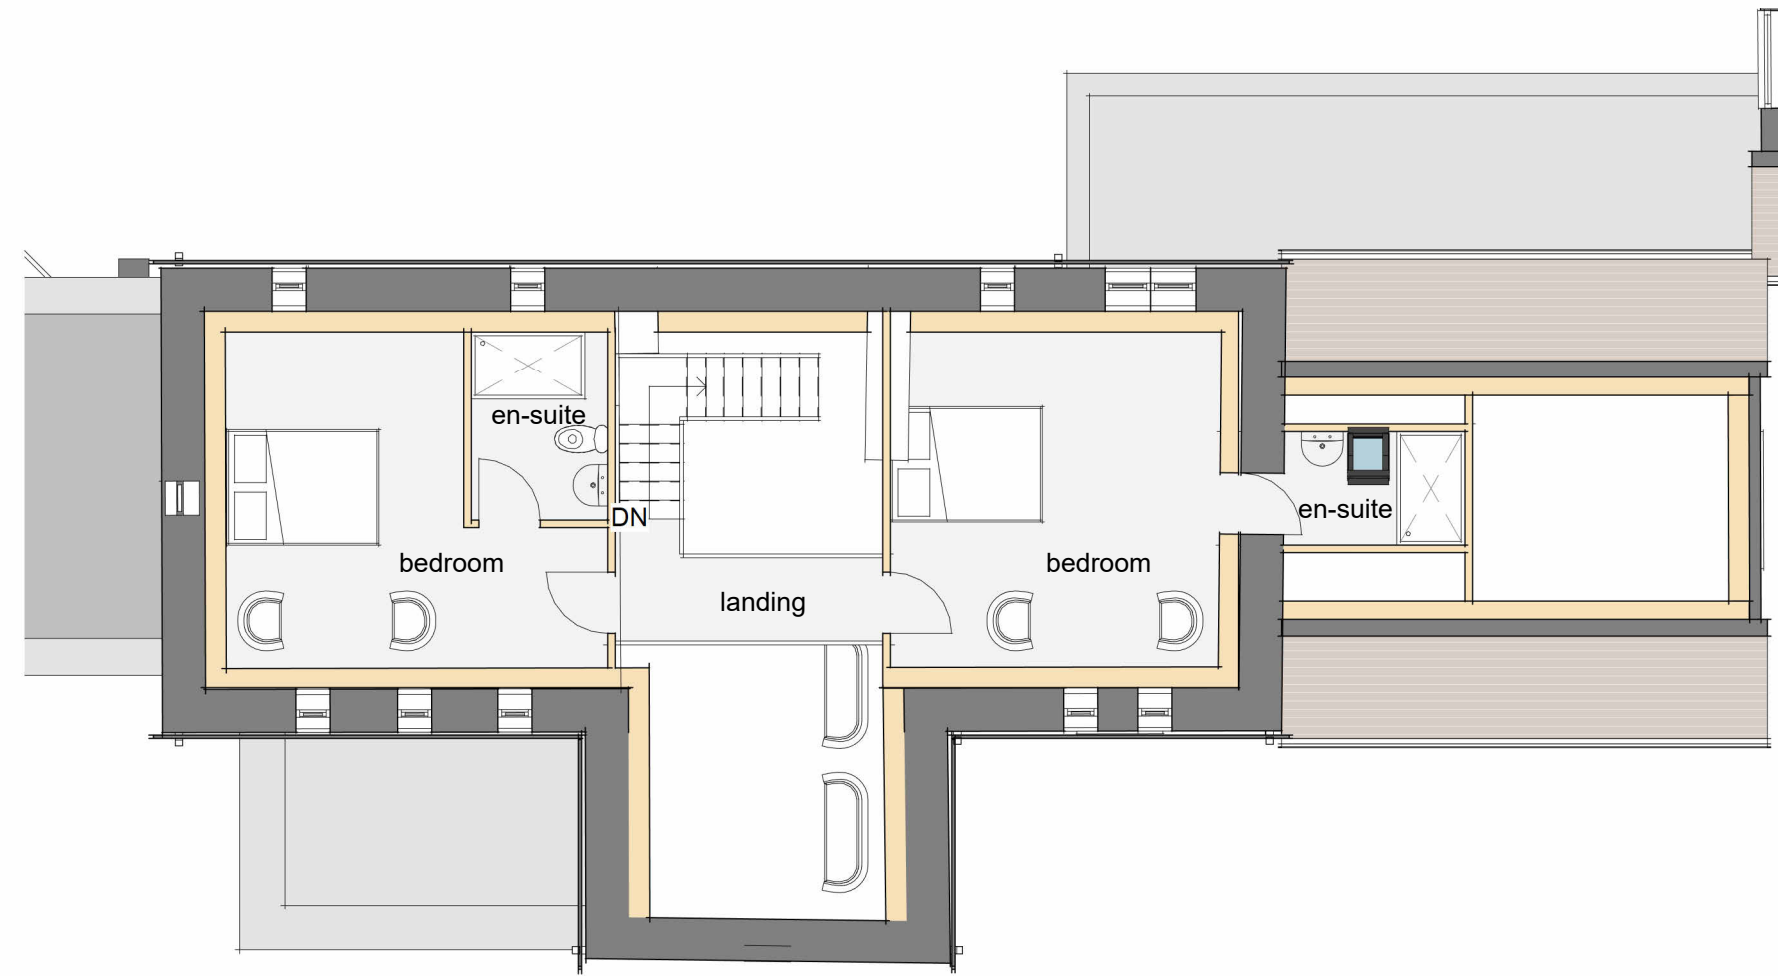


PROPOSED FIRST FLOOR PLAN
1 : 100

MANOR HOUSE FARM, MALMESBURY

PROJECT

REV.	DESCRIPTION	APP.	DATE
C	WINDOW AMENDMENTS		APRIL 26
B	SWIMMING POOL AMENDMENTS		MARCH 25

SCALE BAR

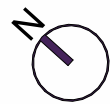

PLANNING ISSUE
1 : 100@A1

PROPOSED GROUND/ FIRST FLOOR PLAN

MATHEWSON WATERS ARCHITECTS
Deftes Studio
01380 721904

The Old Surgery
Crowle Road · Lambourn
Berkshire · RG17 8NR
enquiries@mw-architects.co.uk
www.mw-architects.co.uk

Whitehurst Studio
01540 726562
RIBA Chartered Practice

© MATHEWSON WATERS ARCHITECTS LLP
23041 PL108 C