


Key

- Application Boundary
- Other land within Applicant's ownership

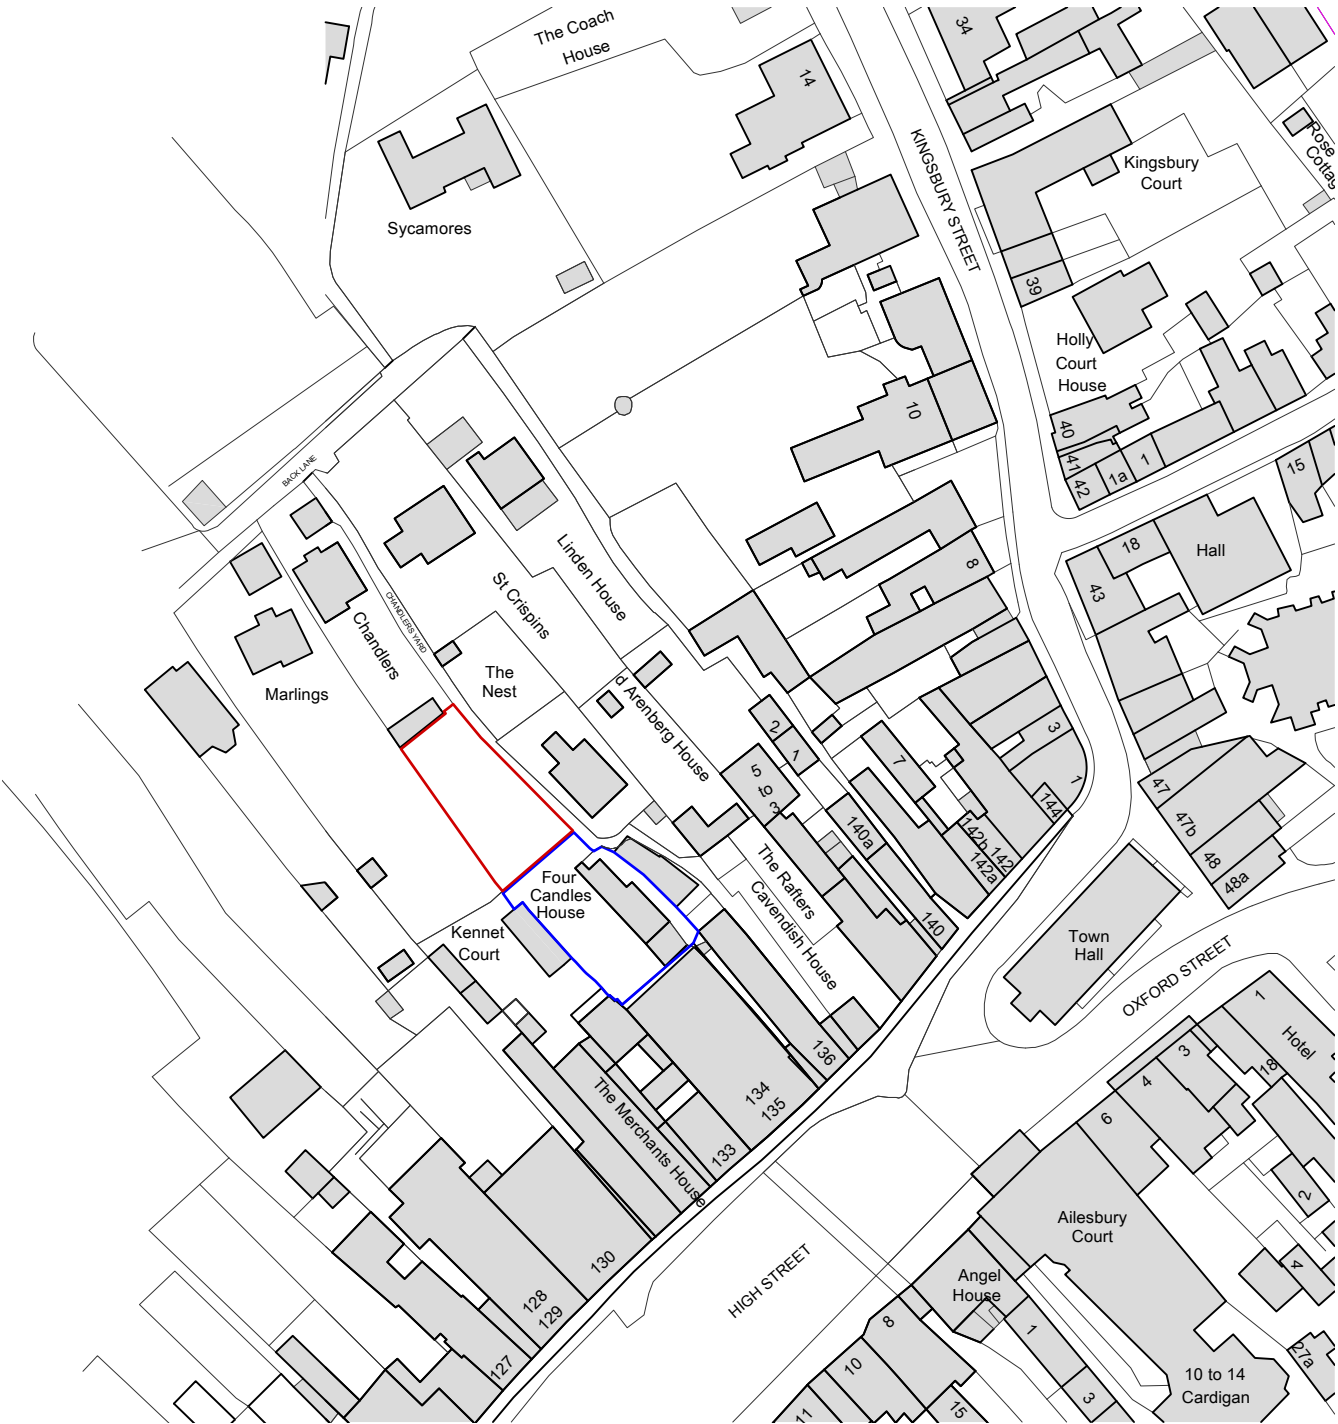

milton architects



Milton Architects Ltd
Old Stables Court The Parade
Marlborough Wiltshire SN8 1NE

Telephone 01672 514354
Email mail@miltonarchitects.co.uk

Project : Land to Rear of Four Candles House
Chandlers Yard
Marlborough

Contents: EXISTING - Site Location Plan

Date : April 2026
Scale : 1:1250
Size : ISO A3

Drawing :	2519 / 1_001	P2
-----------	---------------------	-----------