



PROPOSED SOUTH-WEST ELEVATION
1 : 100




PROPOSED NORTH-EAST ELEVATION
1 : 100



PROPOSED SOUTH-EAST
1 : 100



PROPOSED NORTH-WEST ELEVATIONS 1
1 : 100

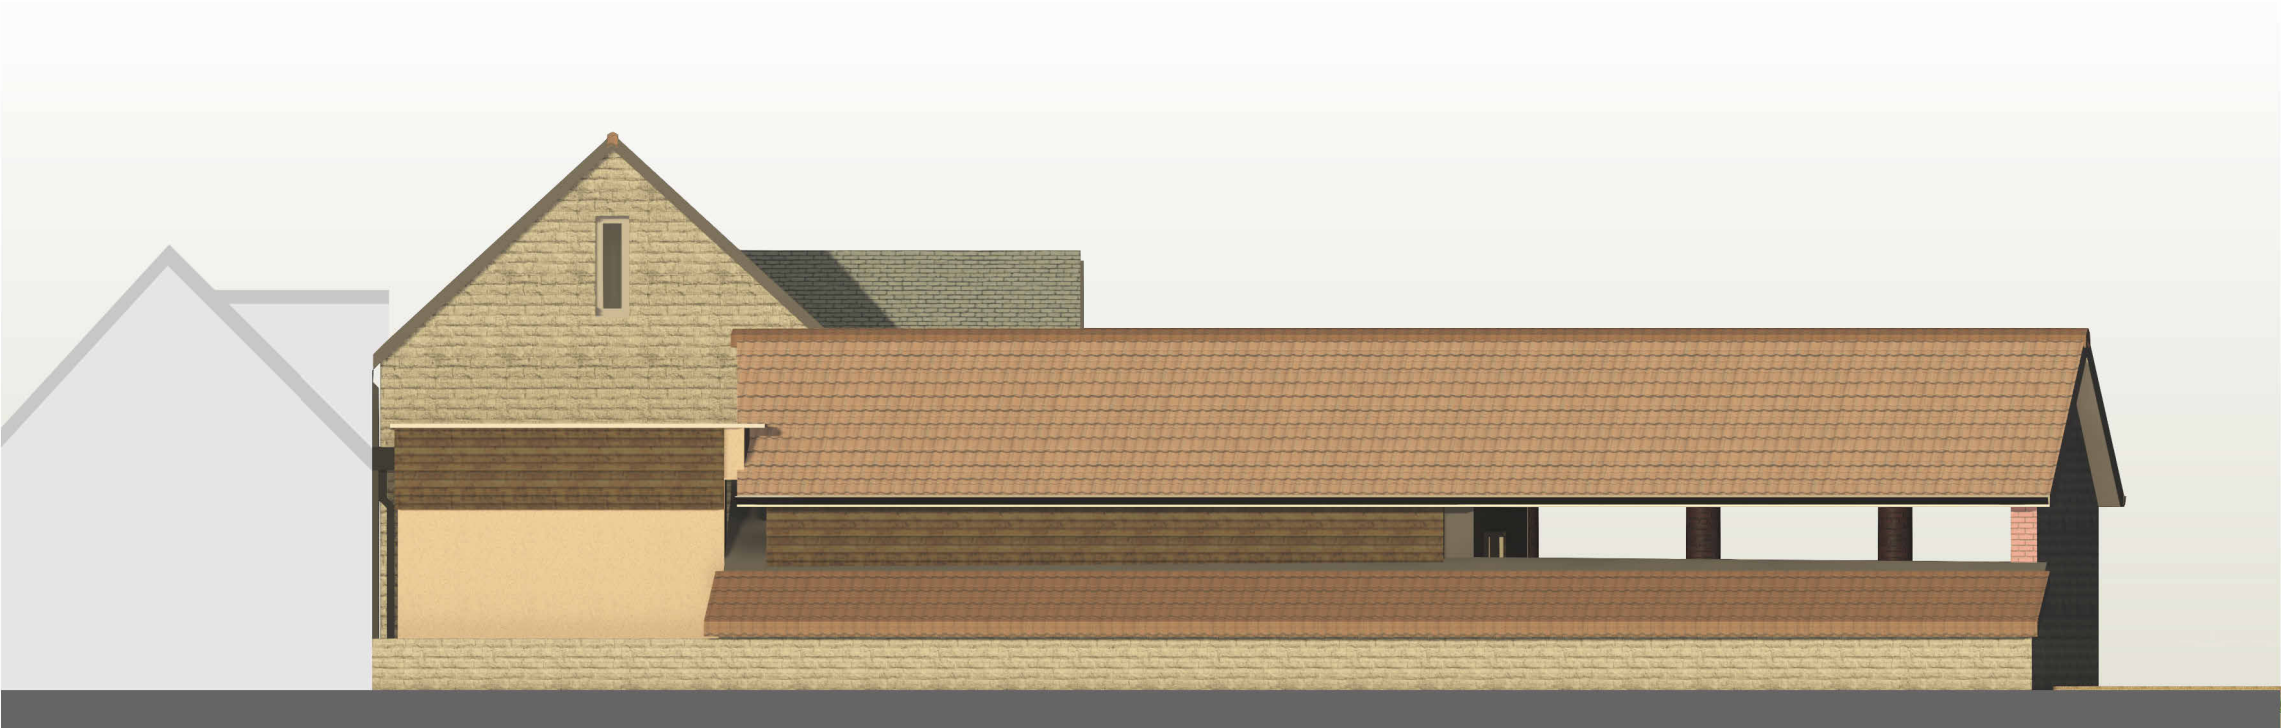

PROPOSED NORTH-WEST ELEVATIONS 2
1 : 100

PROJECT

MANOR HOUSE FARM, MALMESBURY

ALL FIGURED DIMENSIONS ARE TO BE TAKEN IN PREFERENCE TO SCALED DIMENSIONS AND ANY INACCURACIES ARE TO BE REPORTED TO THE ARCHITECT. DIMENSIONS TO BE CHECKED ON SITE BEFORE ANY WORK IS PUT IN HAND OR PREFABRICATED. COPYRIGHT OF THIS DRAWING IS RETAINED BY THE ARCHITECT AND IT MUST NOT BE REPRODUCED WITHOUT THEIR WRITTEN CONSENT

REV.	DESCRIPTION	APP.	DATE
C	WINDOW AMENDMENTS		APRIL 26
B	SWIMMING POOL AMENDMENTS		MARCH 25

SCALE BAR

PROPOSED ELEVATIONS

PLANNING ISSUE

MATHEWSON WATERS ARCHITECTS

Deepest Studio
01300 721904

The Old Surgery
Crowle Road · Lambourn
Berkshire · RG17 8NR

enquiries@mw-architects.co.uk
www.mw-architects.co.uk

Whitehurst Studio
01540 726562

RIBA Chartered Practice

© MATHEWSON WATERS ARCHITECTS LLP

23041 PL109 C