

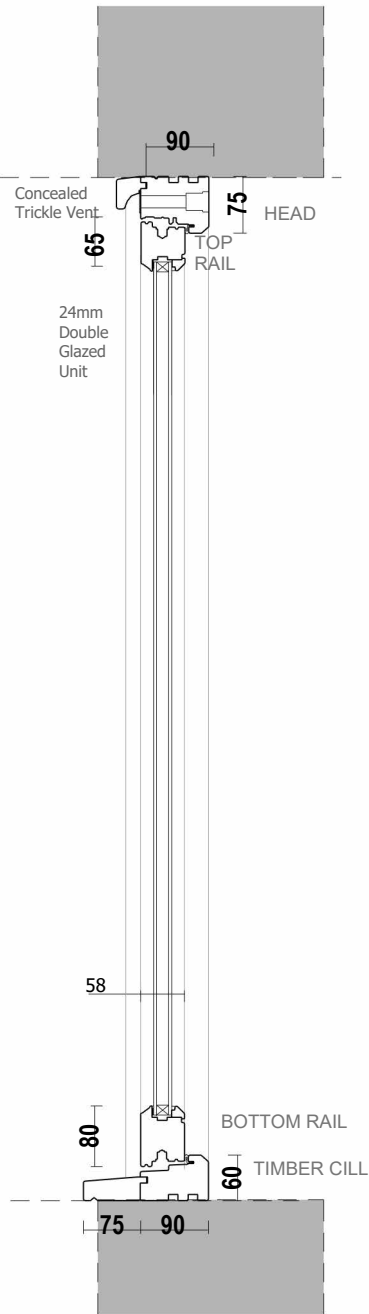



MC
JAN 25

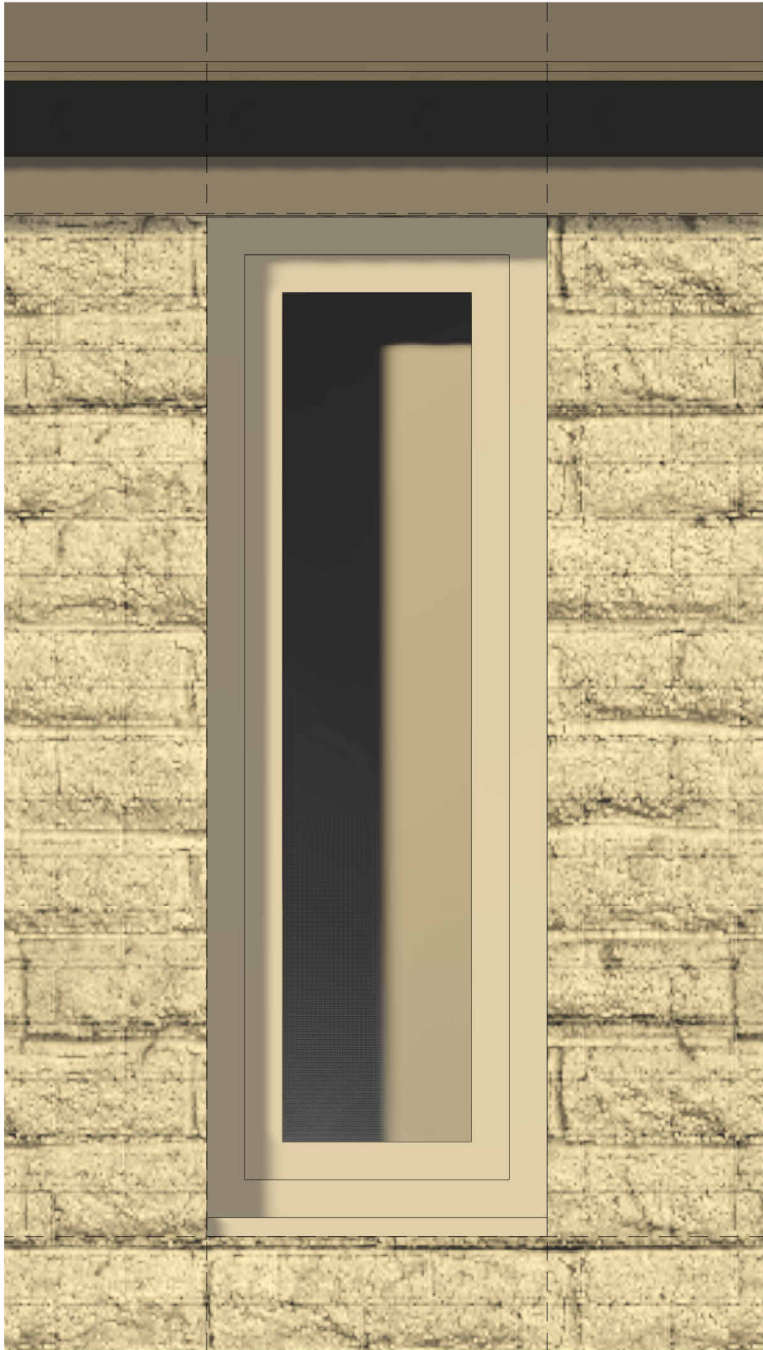


Typical Window Detail - 02

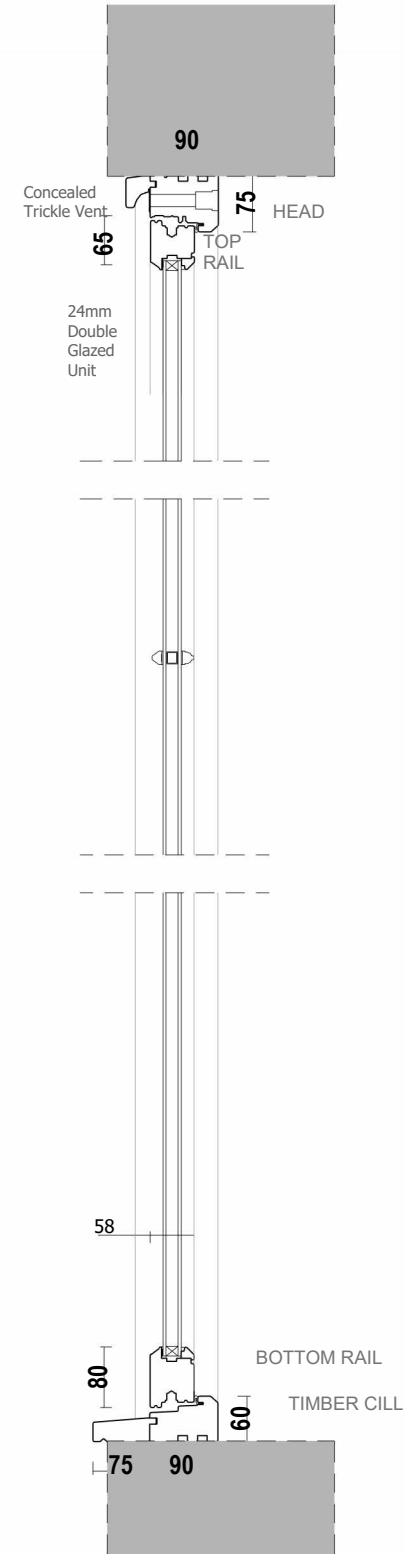

Typical Window Detail - 04

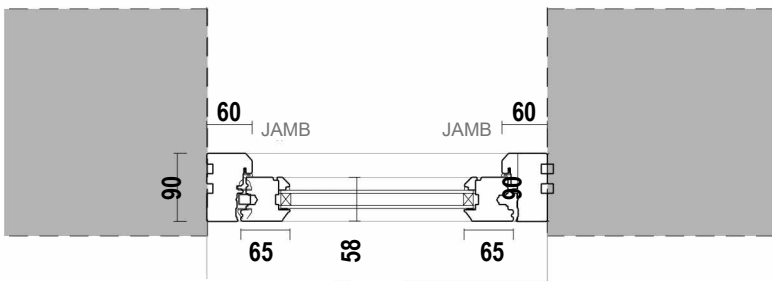

Typical Window Detail - 01

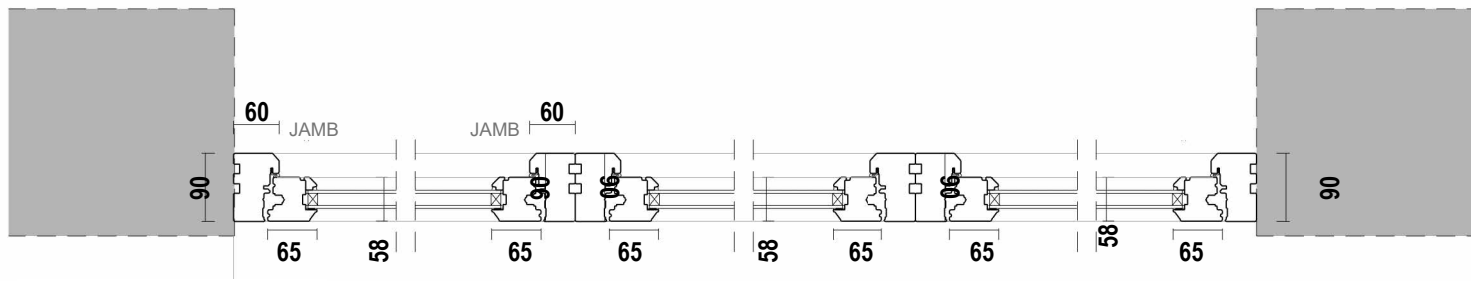

Typical Window Detail - 03

MANOR HOUSE FARM, MALMESBURY

ALL FIGURED DIMENSIONS ARE TO BE TAKEN IN PREFERENCE TO SCALED DIMENSIONS AND ANY INACCURACIES ARE TO BE REPORTED TO THE ARCHITECT. DIMENSIONS TO BE CHECKED ON SITE BEFORE ANY WORK IS PUT IN HAND OR PREFABRICATED. COPYRIGHT OF THIS DRAWING IS RETAINED BY THE ARCHITECT AND IT MUST NOT BE REPRODUCED WITHOUT THEIR WRITTEN CONSENT

No.	Description	Date			
0	1	2	3	4	5

PLANNING ISSUE

PROPOSED WINDOW DETAILS

MATHEWSON WATERS ARCHITECTS

The Old Surgery
Crowle Road · Lambourn
Berkshire · RG17 8NR

1:10@A3

Wiltshire
01380 728992

enquiries@matthewsonwaters.co.uk
www.matthewsonwaters.co.uk

© MATHEWSON WATERS ARCHITECTS LLP

23041 PL110