



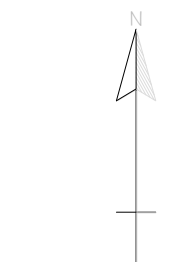

LOCATION PLAN 1:2500
Ordnance Survey Licence No: 100037384

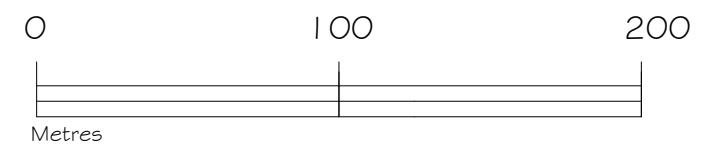

B 11.3.26 Site extents revised
A 8.10.25 Scale bar
Rev Date Notes



TOWN AND
COUNTRY
PLANNING
DEVELOPMENT
CONSULTANTS

LPC (TRULL) LTD.,
TRULL, TETBURY, GLOUCESTERSHIRE GL8 8SQ
Tel: 01285 841433 email: admin@lpctrull.com

Client
Mr Sam Pike

Project
Home Farm, Rood Ashton,
West Ashton, Trowbridge,
Wilts BA14 6BL
Drawing
Location Plan

Date: June 2025 Scale: 1:2500 @ A3
Drawing Number
LPC 5894 EX 101 B