



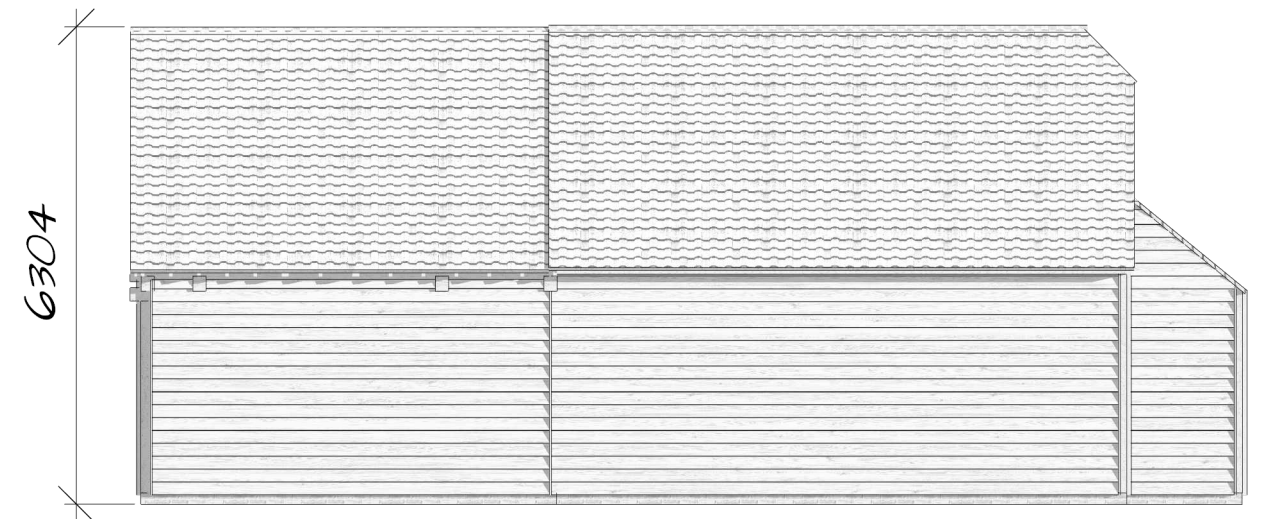

Proposed Front (North East) Elevation



Proposed Rear (South West) Elevation

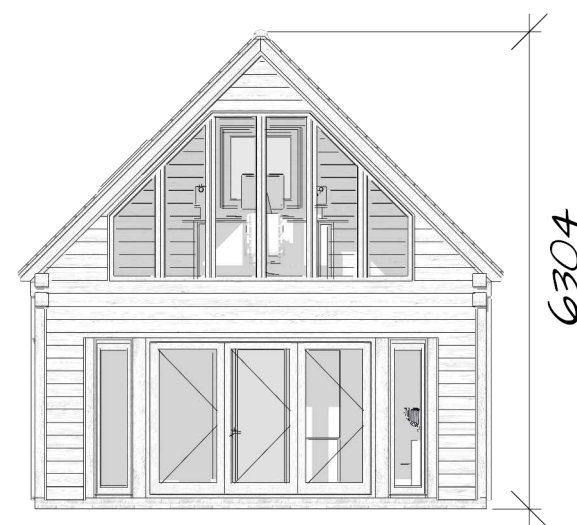

Proposed Side (North West) Elevation





The MillWorks Heath Mill Road, Wombourne,
Wolverhampton, England, WV5 8AP
Tel: 01384 296611
www.primeoak.co.uk
Email: info@primeoak.co.uk

Proposed Elevations

98258 - 27/04/26
OV/MS/01C(1)P

Scale = 1:100 @ A3
drg. 98258/08

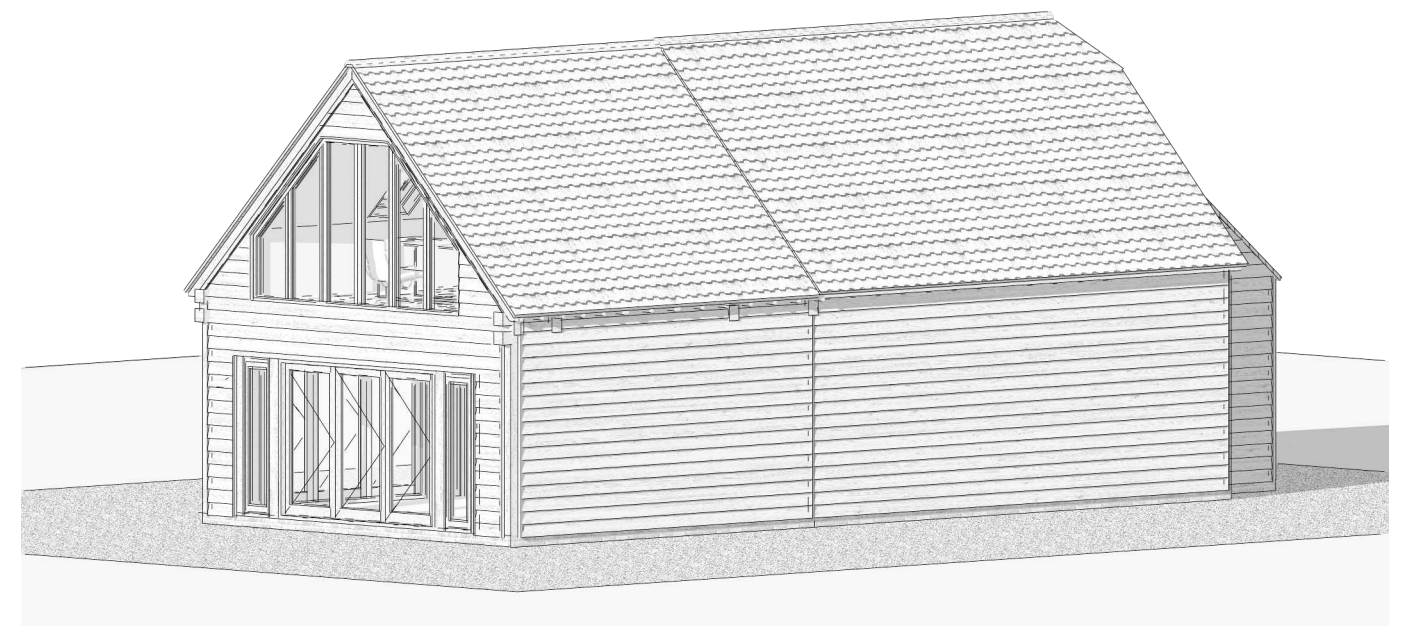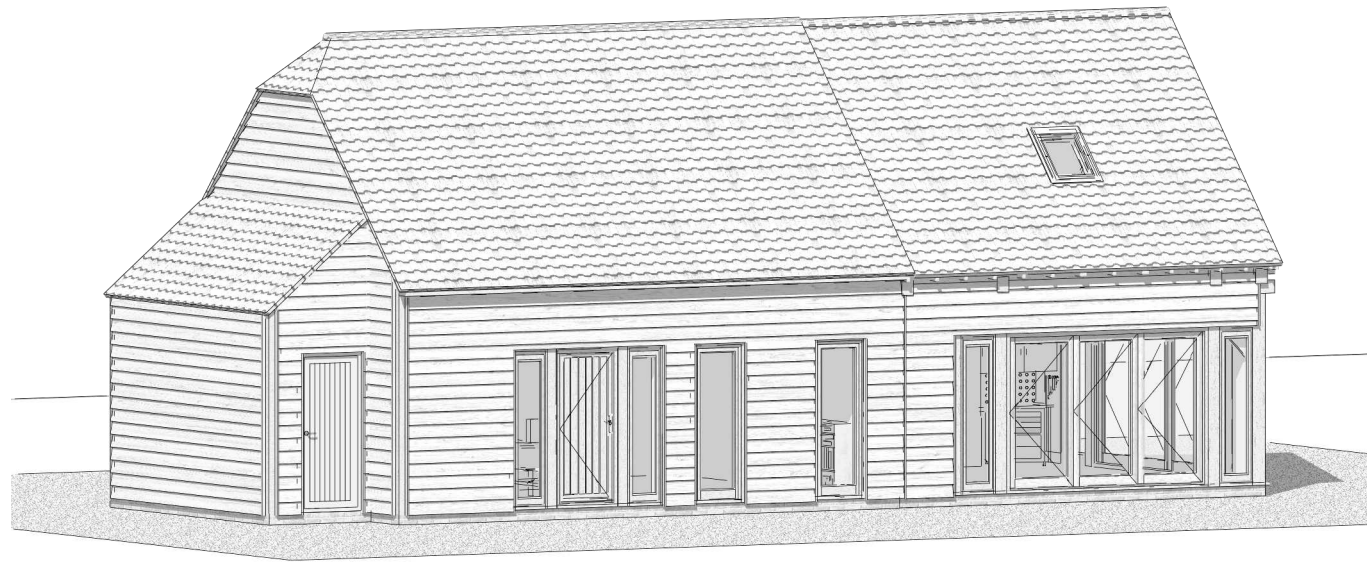

Proposed, Not-to-scale



The MillWorks Heath Mill Road, Wombourne,
Wolverhampton, England, WV5 8AP
Tel: 01384 296611
www.primeoak.co.uk
Email: info@primeoak.co.uk

Proposed Elevations

98258 - 27/04/26
OV/MS/01C(2)P

© All rights reserved. Prime Oak Buildings Limited ("Prime Oak") has asserted their right pursuant to s. 77 Copyright, Designs & Patents Act 1988 to be identified as the author of this work. The copyright in this drawing vests with Prime Oak and may only be reproduced with permission.