
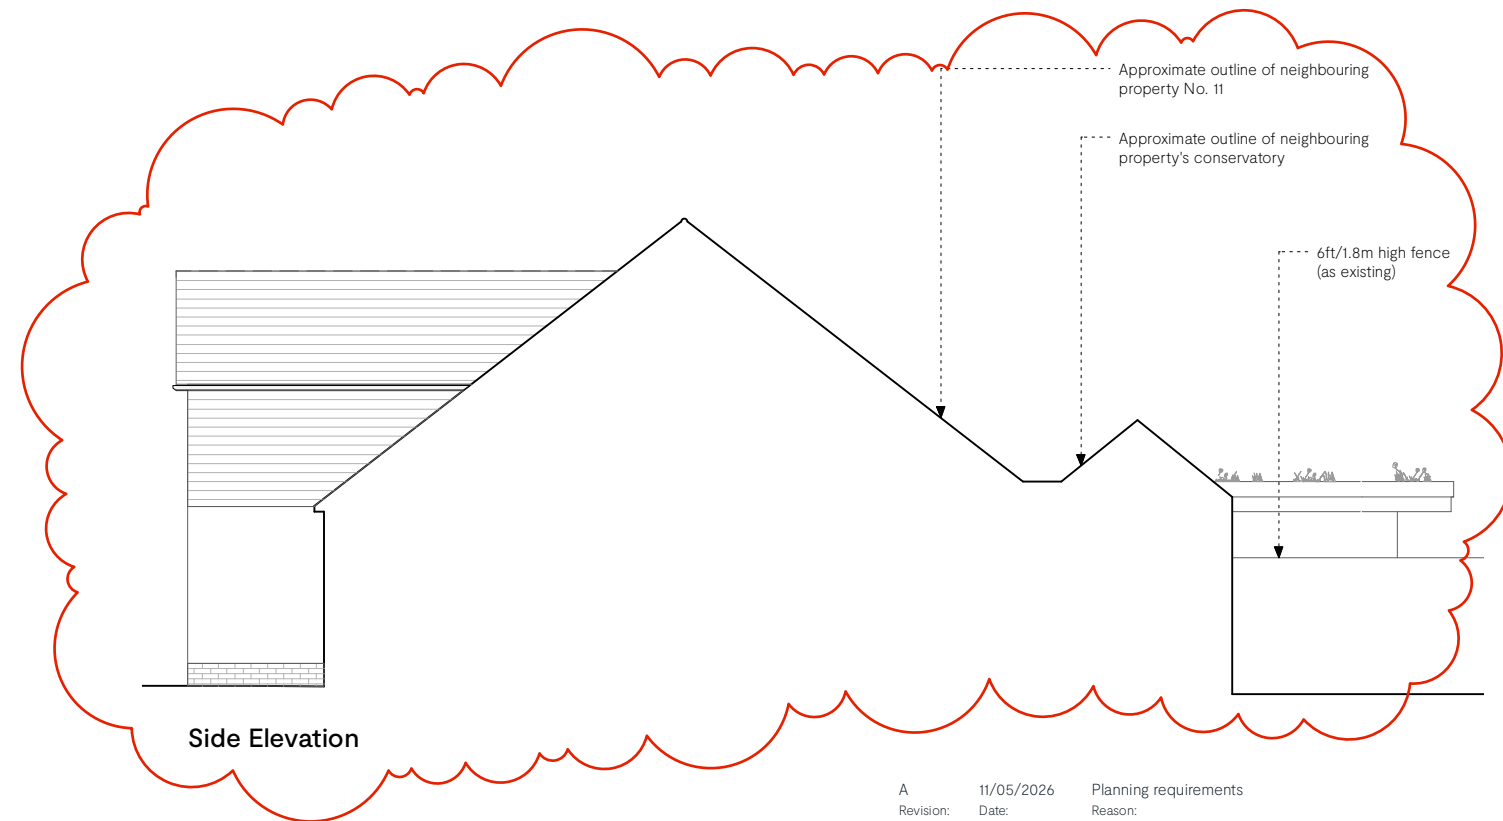
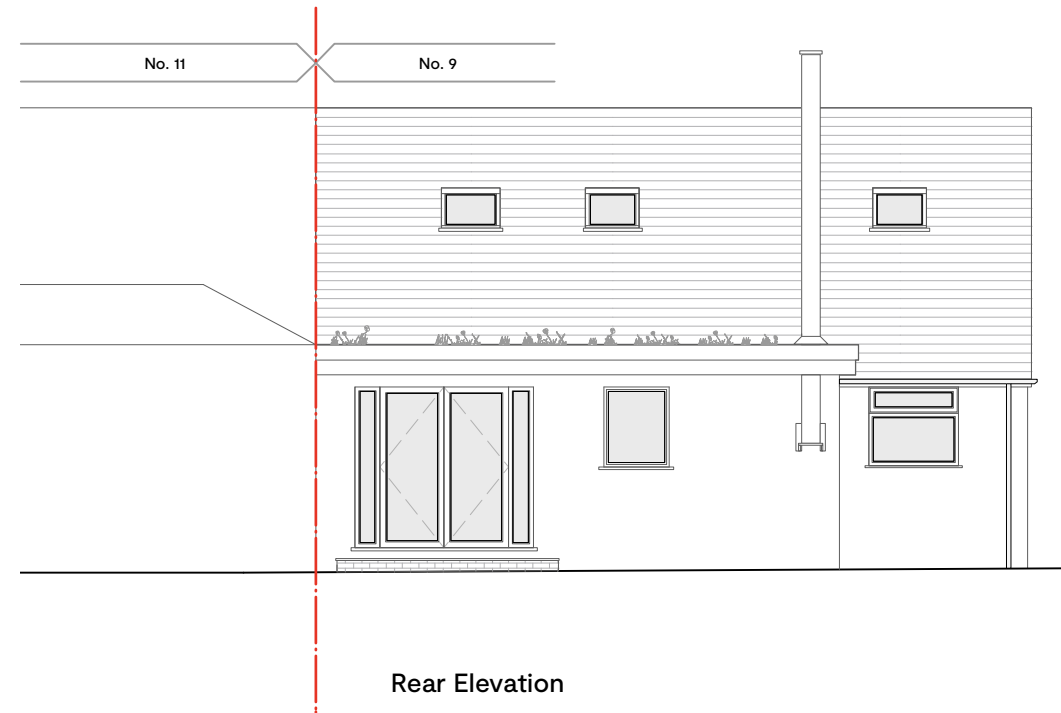


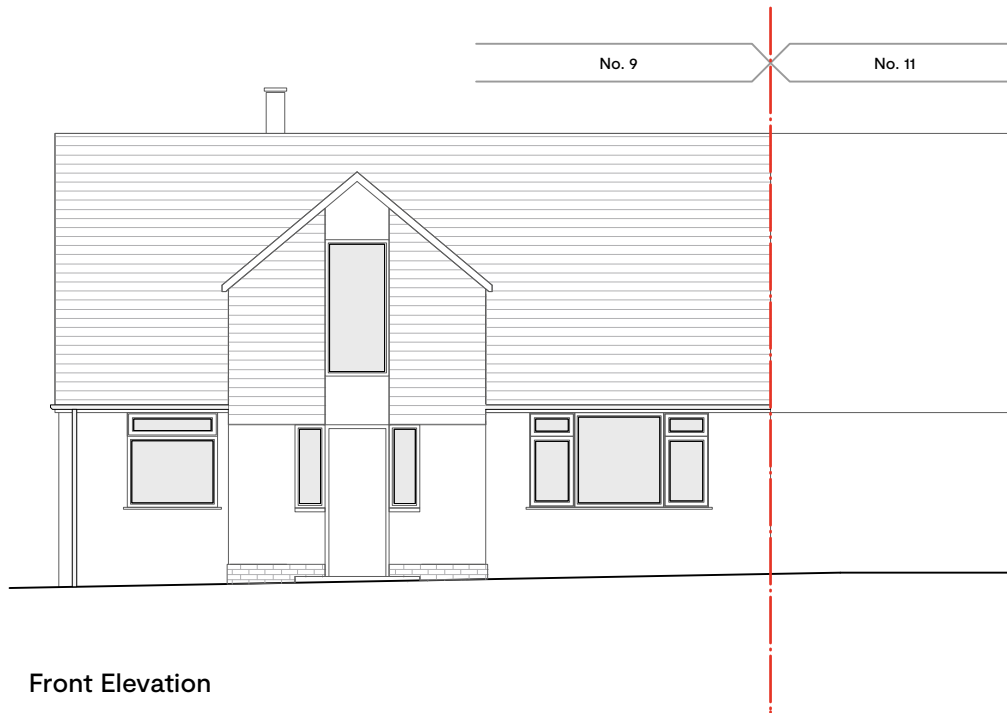

A
Revision: 11/05/2026
Date: Planning requirements
Reason:

RS3 – PLANNING

Bradley Close (BA12 8BW)

-P120A

Proposed Materials:

Walls: Blockwork and render with hanging tiles to match existing
Roof: Double roman tiles to match existing
Windows: uPVC double glazing to match existing
Rainwater goods: Black uPVC to match existing

Proposed Elevations

Scale:	Paper size:	Date:	Drawn by:	Checked by:
1:100	A3	29/04/2026	EB	JM

0 5 10 M

1:100 @ A3