


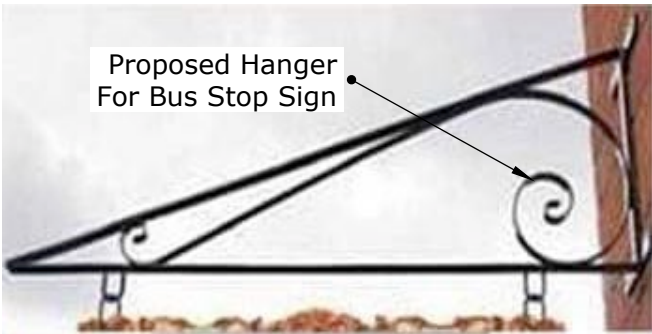

FORM
Arch 20 Military Rd
Ramsgate
Kent
Ct11 9LG

Designer
CXC

Contractor:
Realise Productions
For Agile Retail

CLIENT:
Healthspan

PROJECT
Salisbury

DRAWN BY
CXC

ISSUE
28.04.26

RE-ISSUE

DESCRIPTION
Bus Stop Signage

SCALE 1:50 @A3