




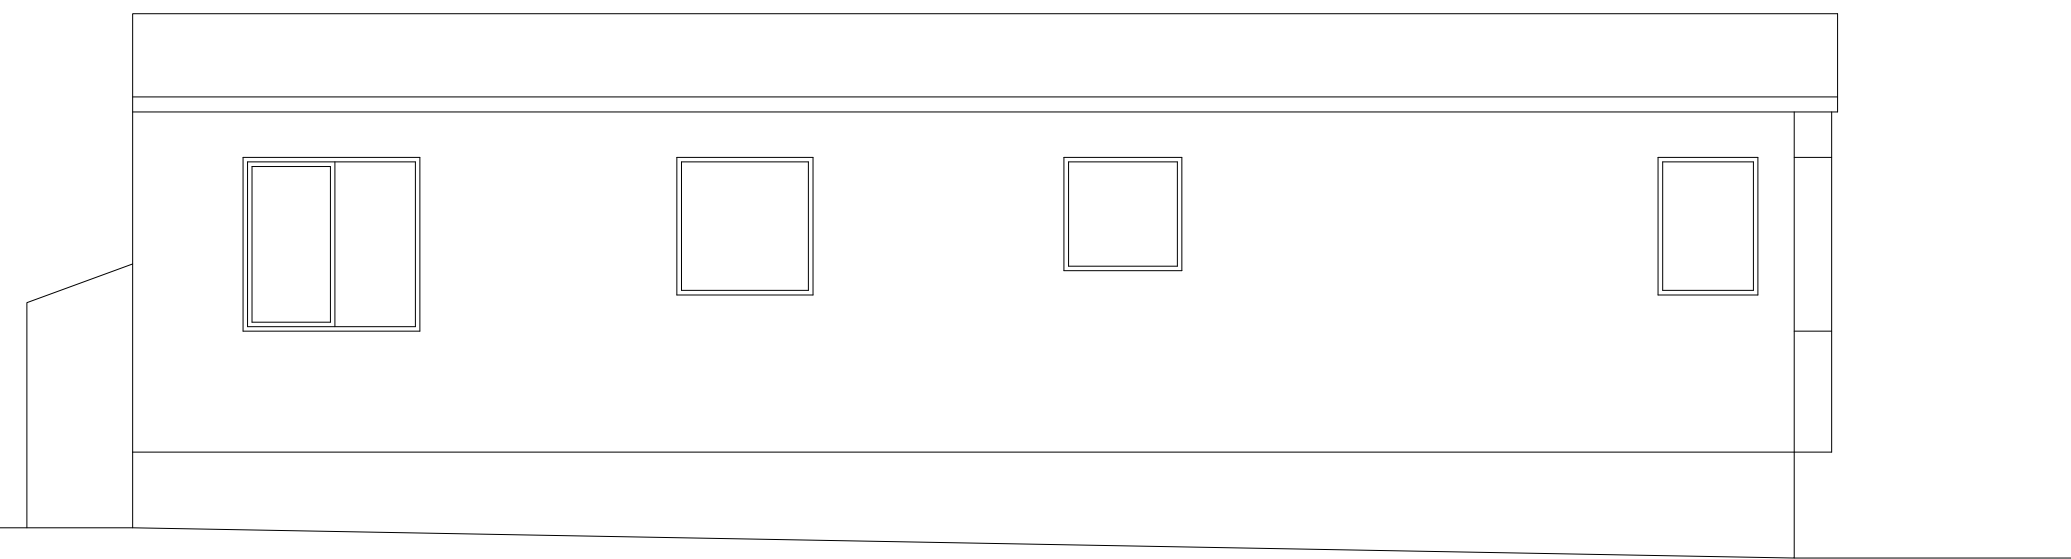


SOUTH WEST 1:50

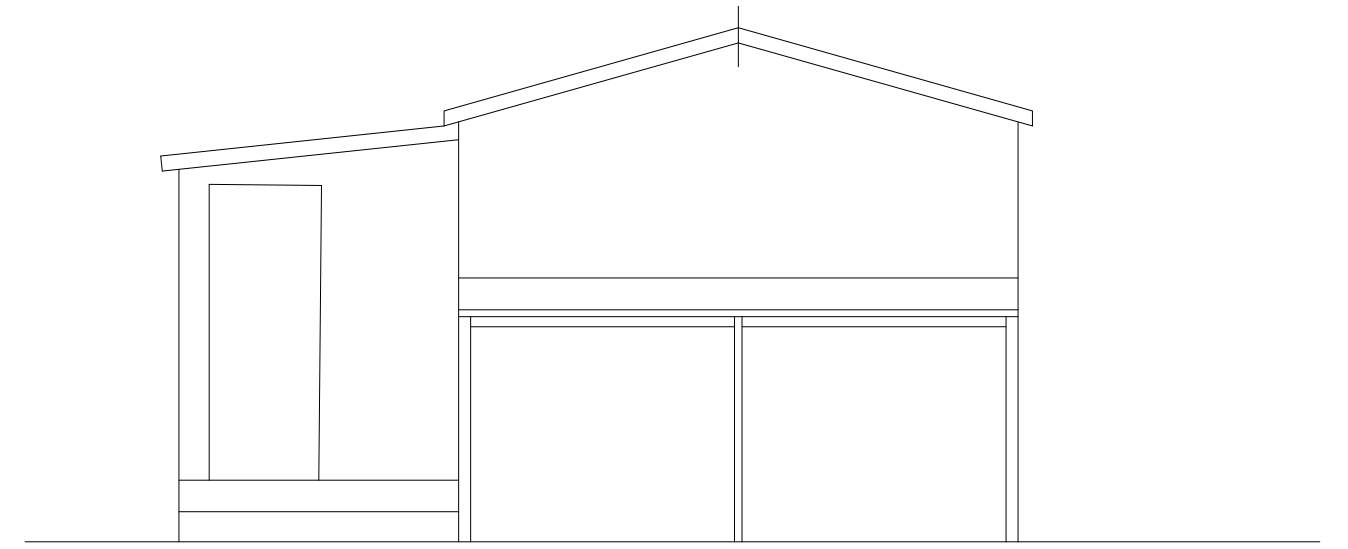


NORTH WEST

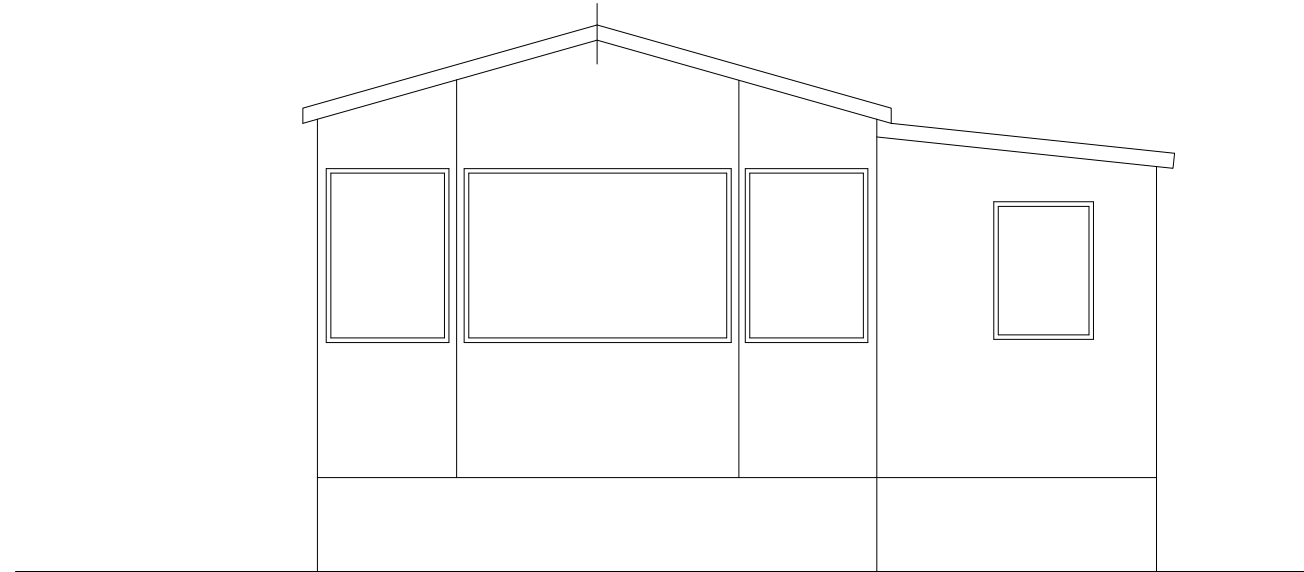

SOUTH EAST

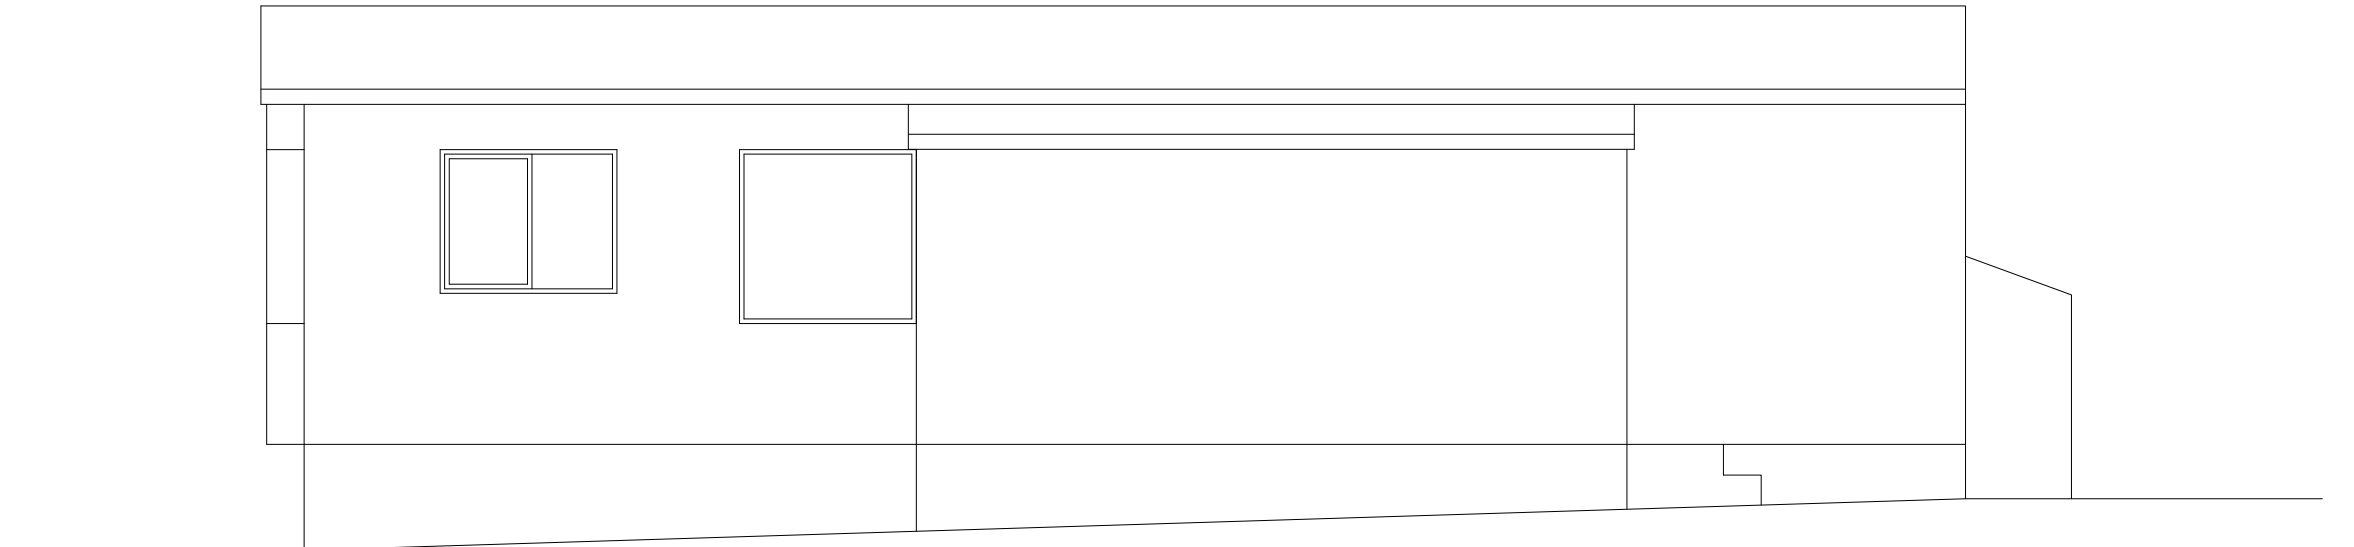

NORTH EAST

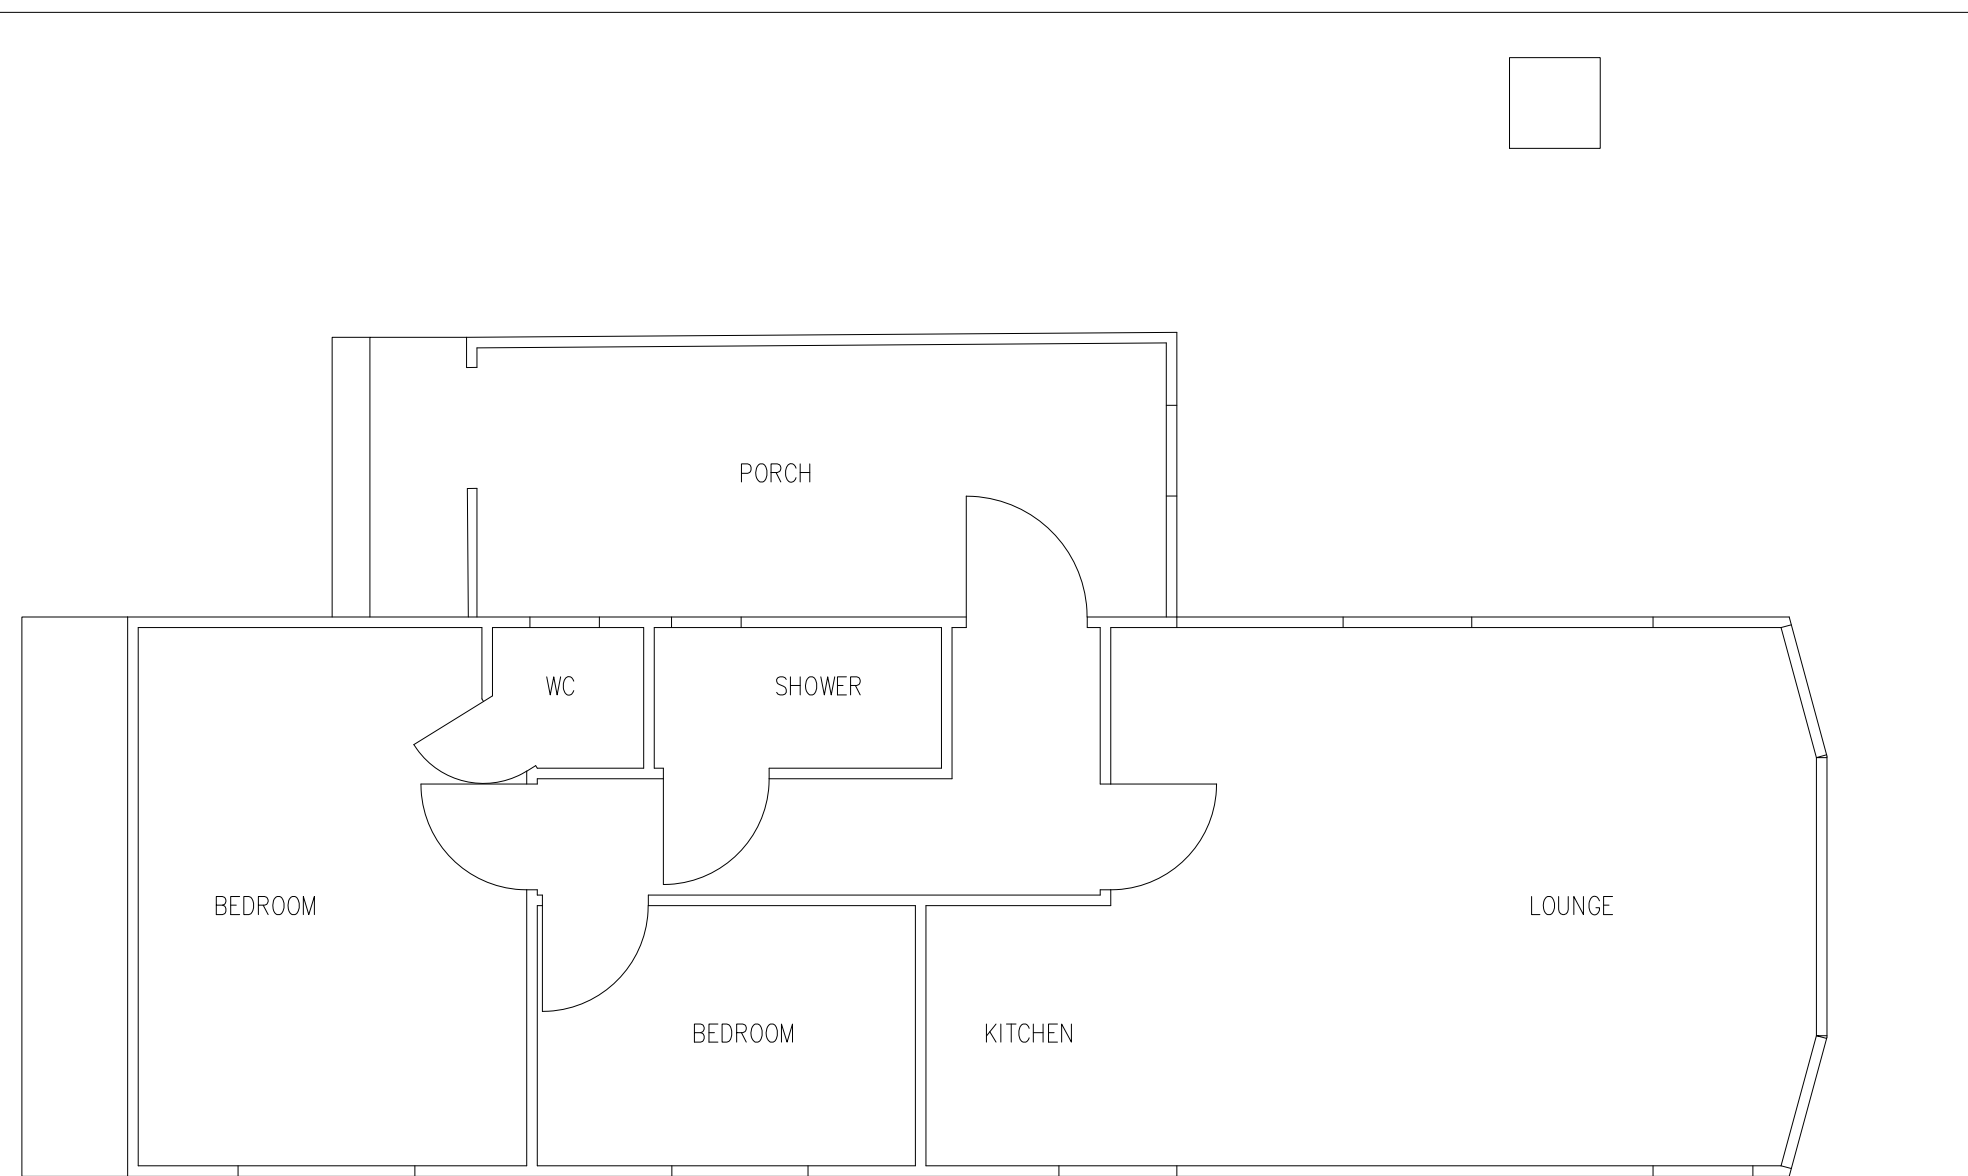

GROUND FLOOR PLAN 1:50



SURVEY-GROOM ACCOMODATION
PITTON HILL FARM, PITTON
SALISBURY, WILTS, SP5 1DY
FOR Ms T WEAL

2742/1

1:50@A2