




SITE LAYOUT EXTRACT - 1:500

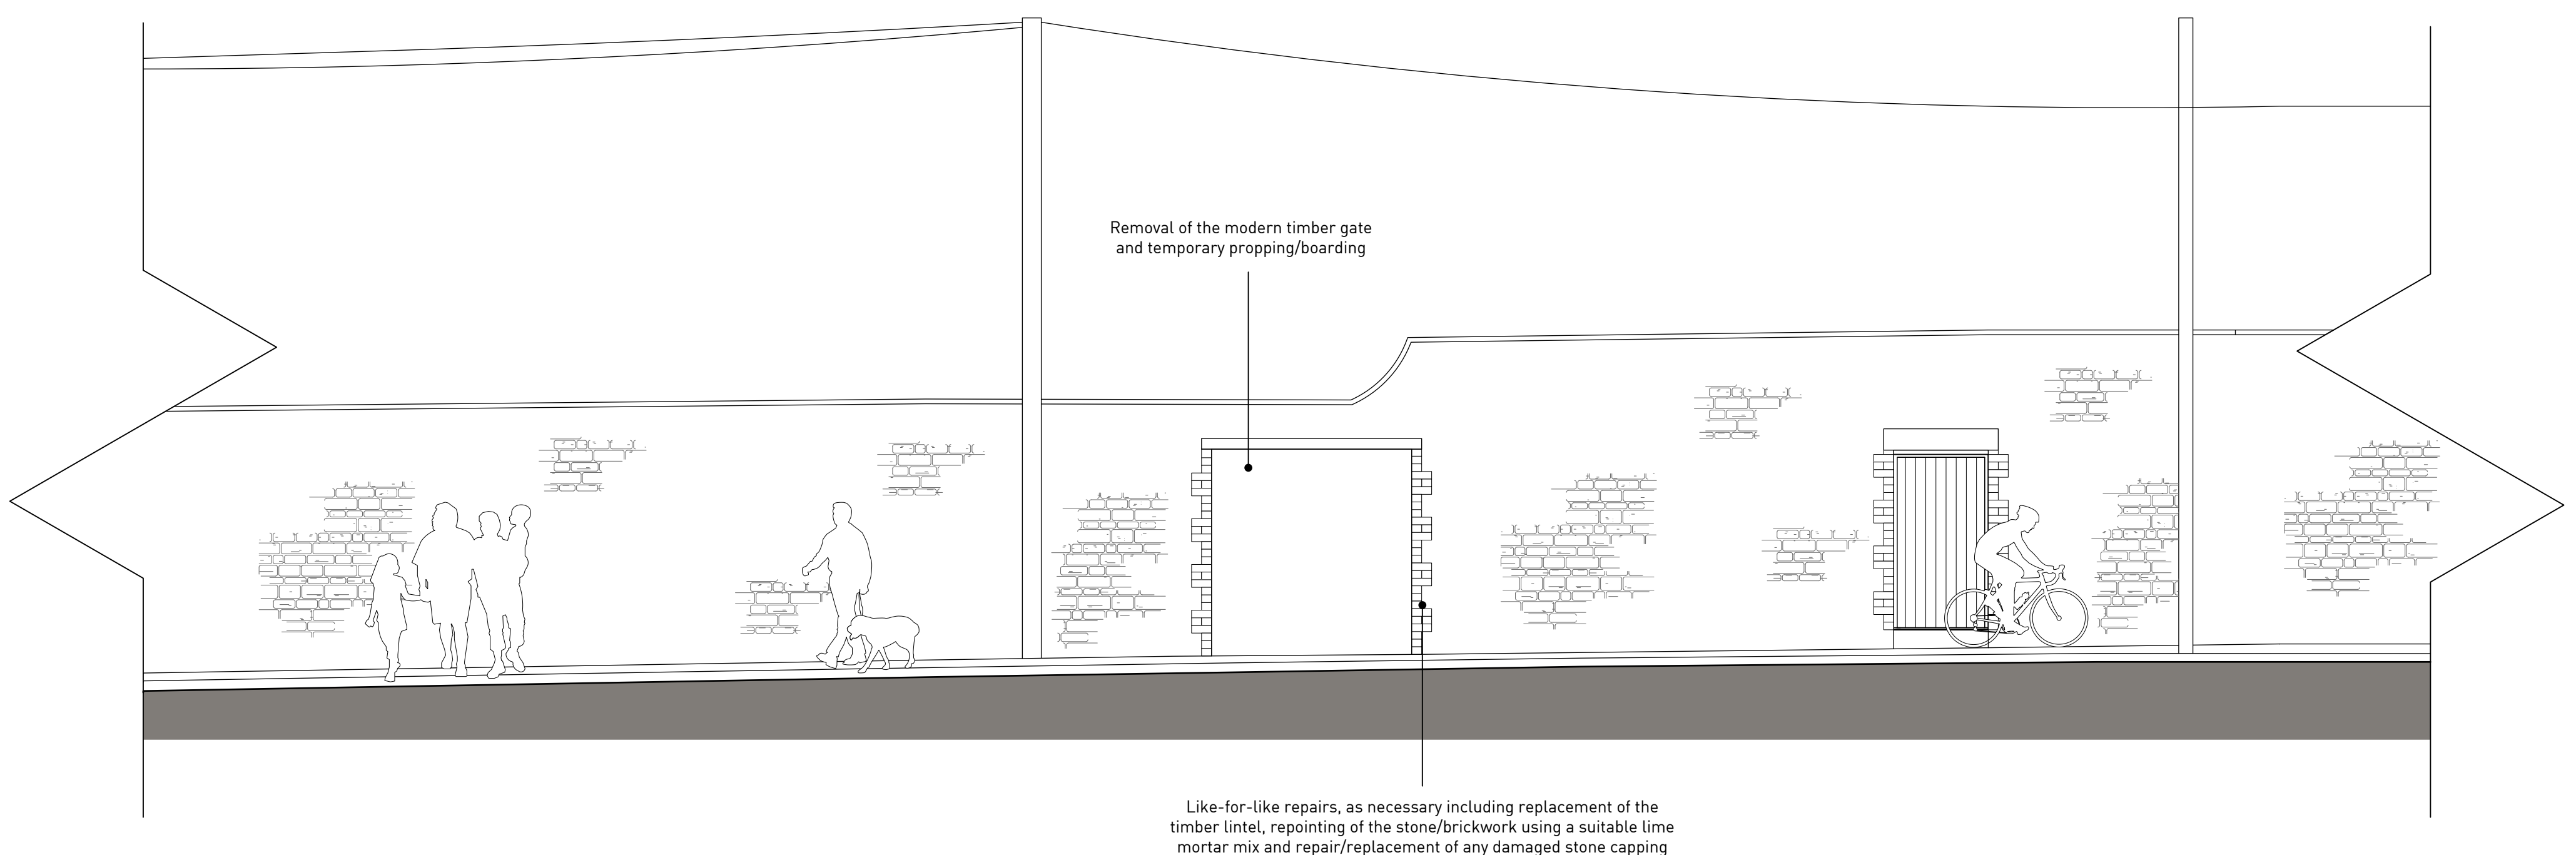

BOREHAM ROAD PROPOSED STREET SCENE AA - 1:50

LAND AT HOME FARM, WARMINSTER - LBC RESTORED WALL / PEDESTRIAN LINK