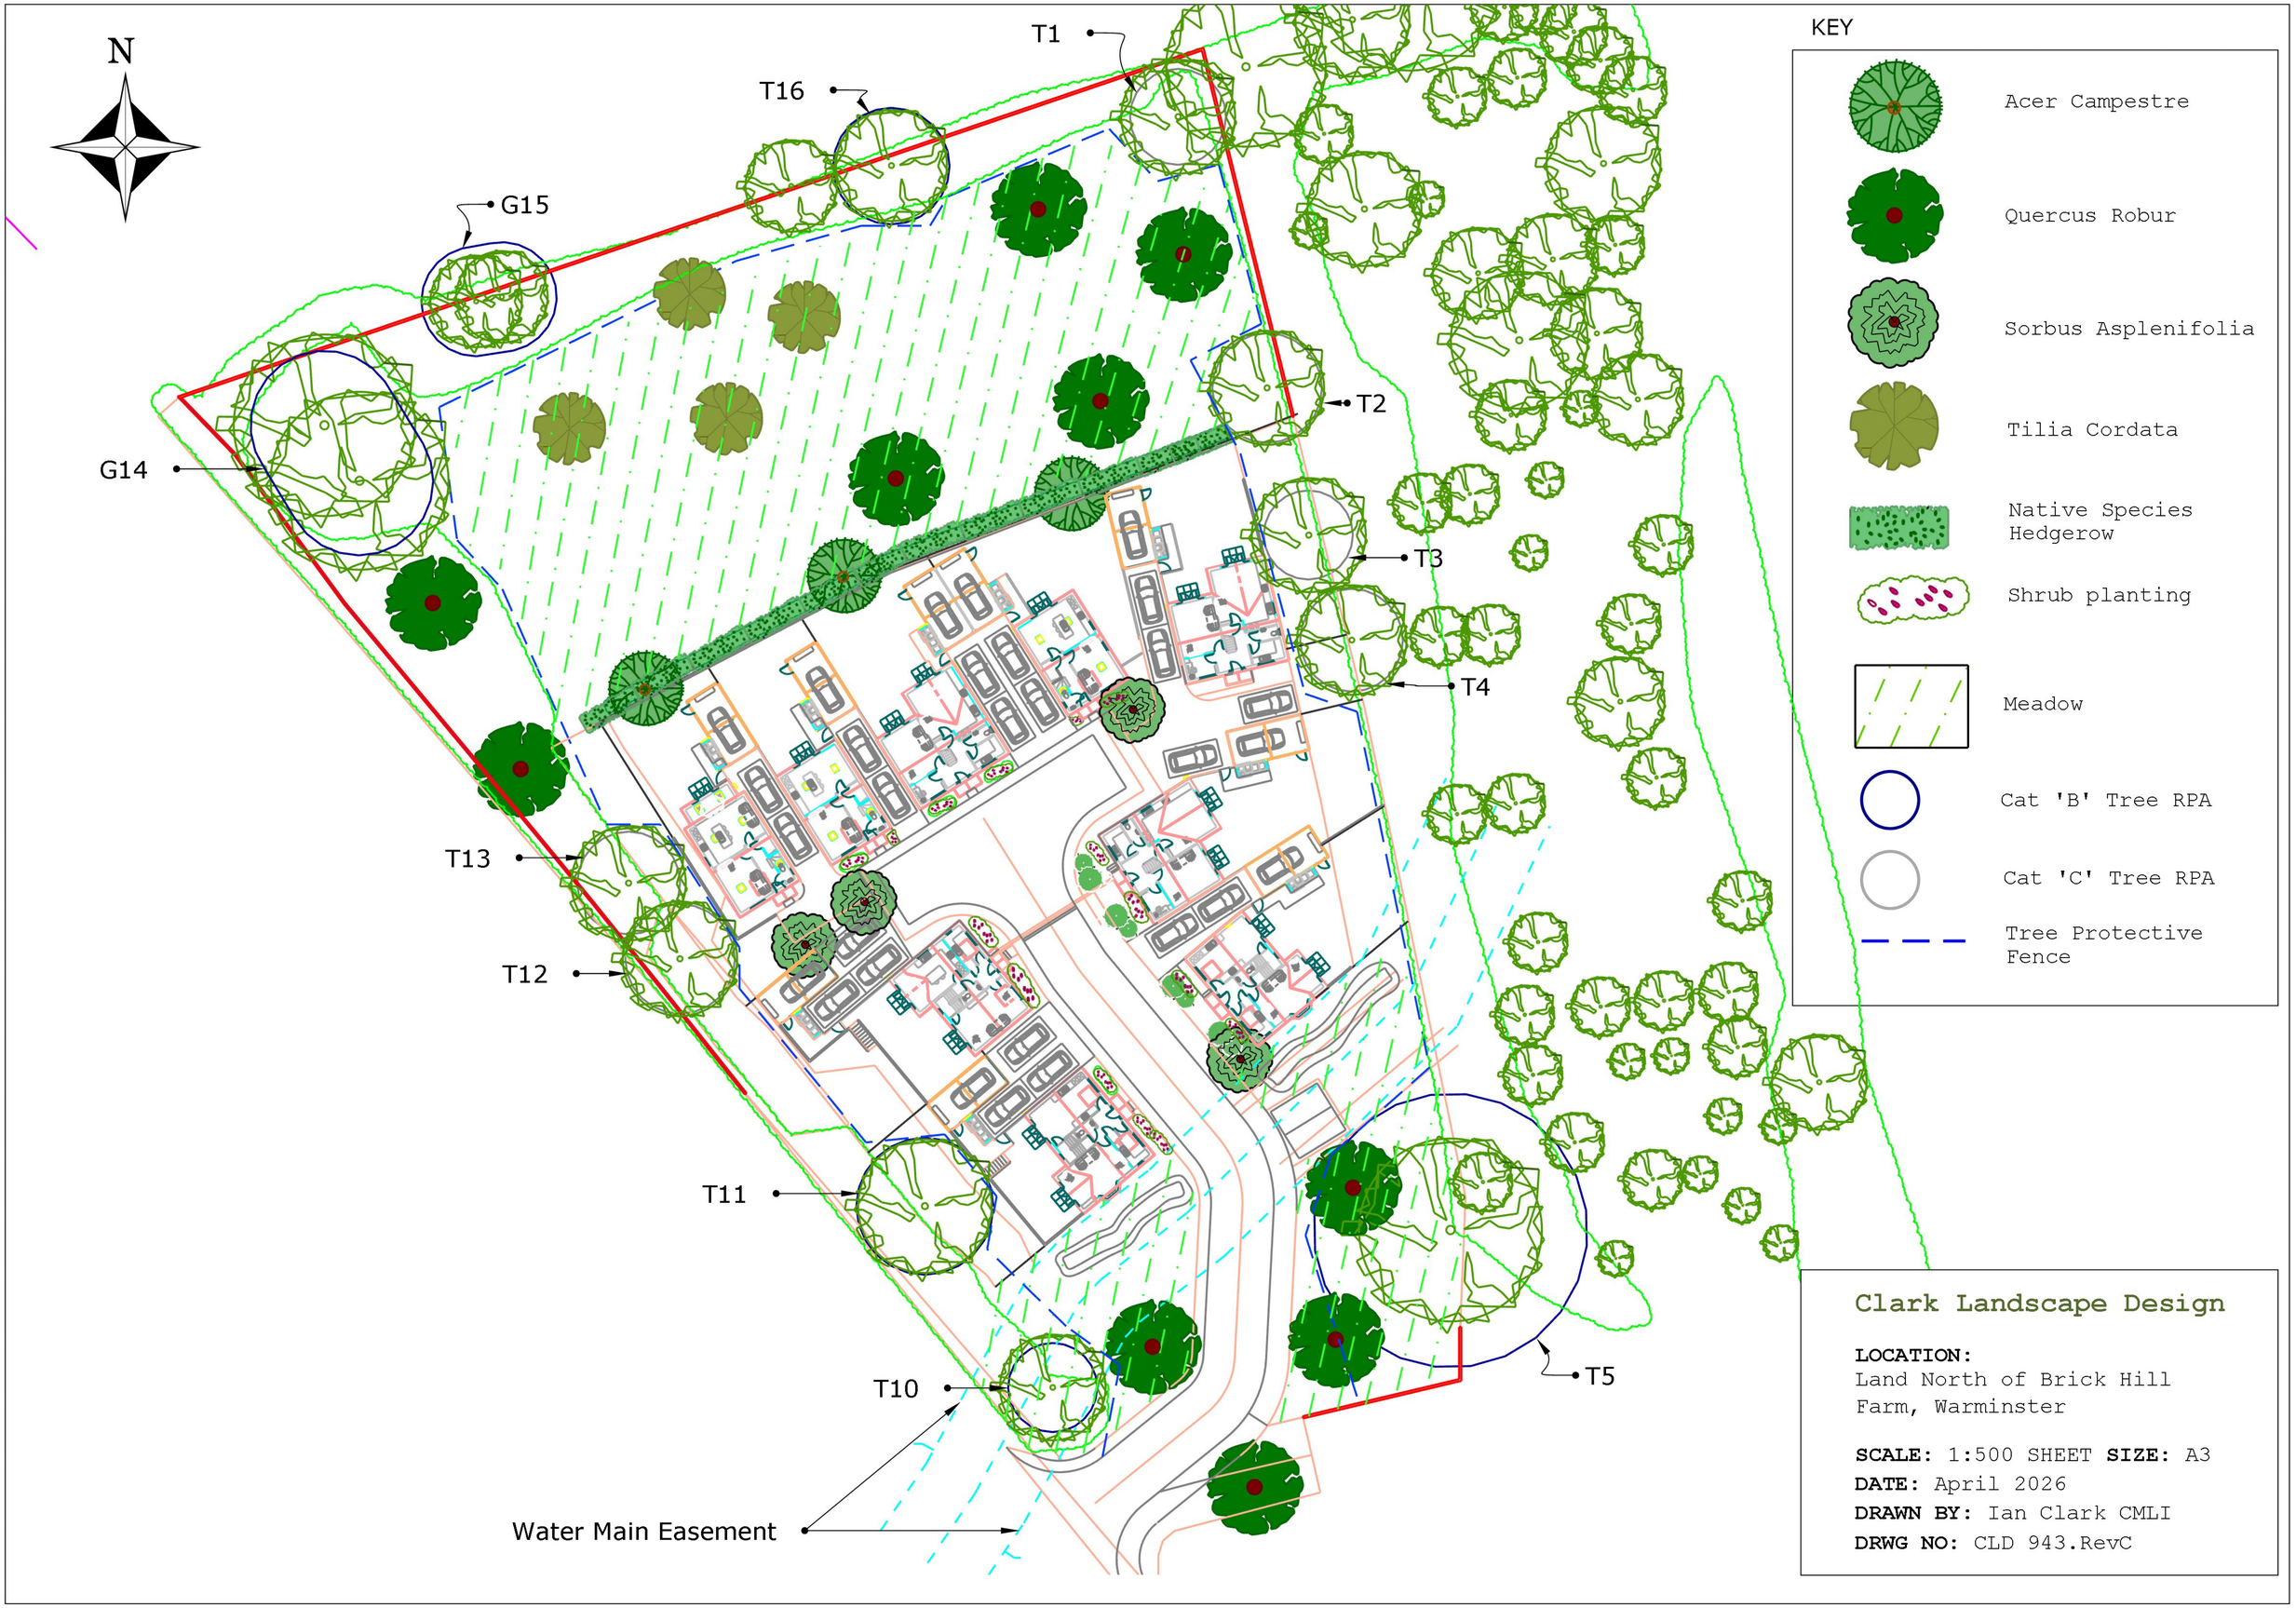
N
T1
T16
G15
G14
T2
T3
T4
T13
T12
T11
T10
T5
Water Main Easement
KEY
Acer Campestre
Quercus Robur
Sorbus Asplenifolia
Tilia Cordata
Native Species Hedgerow
Shrub planting
Meadow
Cat 'B' Tree RPA
Cat 'C' Tree RPA
Tree Protective Fence
Clark Landscape Design
LOCATION:
Land North of Brick Hill Farm, Warminster
SCALE: 1:500 SHEET SIZE: A3
DATE: April 2026
DRAWN BY: Ian Clark CMLI
DRWG NO: CLD 943.RevC