





New Eastbrook Shelter to be install with 4 stands(8 cycles).

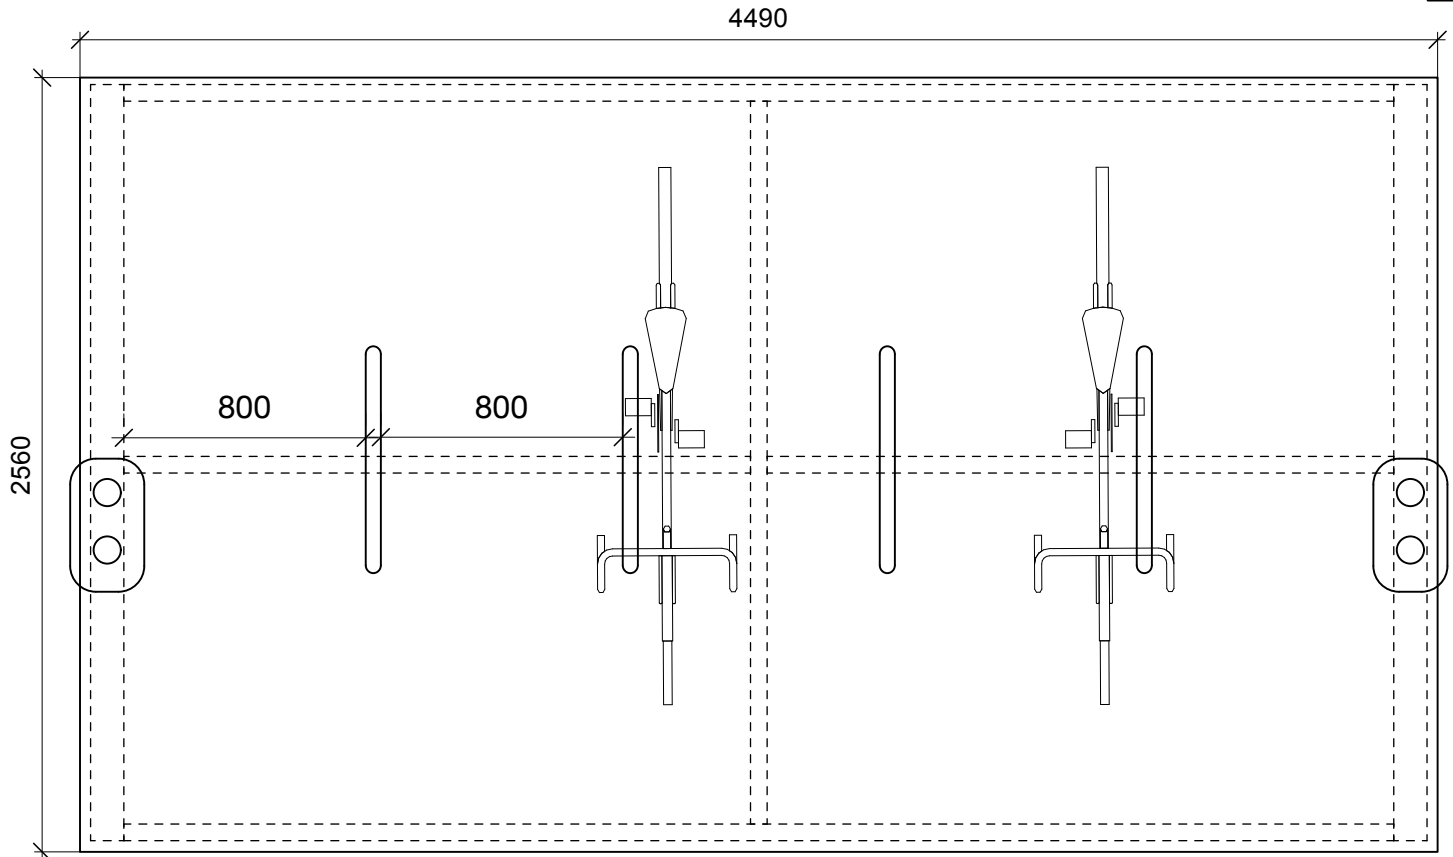

2 Plan
Scale: 1:25

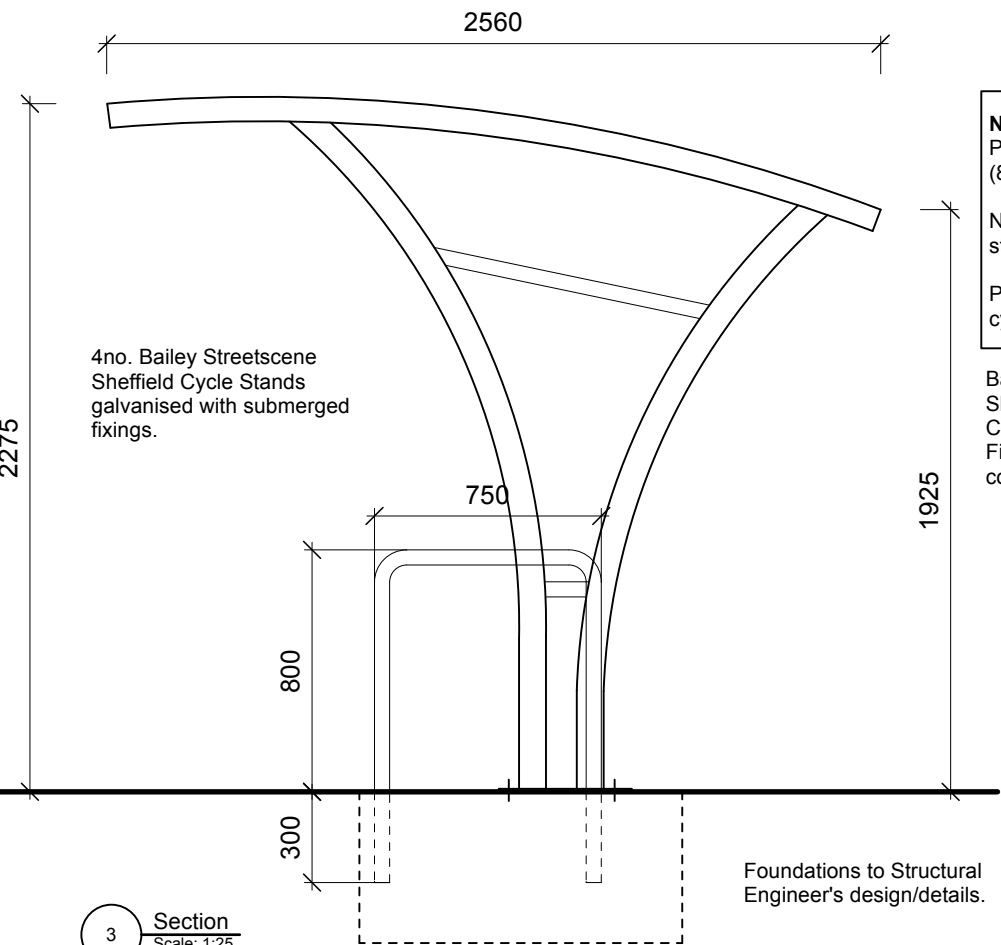

3 Section
Scale: 1:25

Notes:
Proposed Cycle stands with cover: 4 stands (8 cycles)
New Eastbrook Shelter to be install with 4 stands(8 cycles)
Proposed Cycle stands in total: 6 stands (12 cycles)

Bailey Streetscene - Eastbrook Cycle Shelter with submerged fixings.
Clearview UV PETG roof panels.
Finish: Galvanised and polyester powder coated Merlin Grey BS 18.B.25

Rev Date Description By Chk

AXIOM ARCHITECTS
1 Brooklands Yard Southover High Street Lewes East Sussex BN7 1HU
Tel. 01273 479434 www.axiomarchitects.co.uk

Client
WHITBREAD GROUP PLC

Project
SALISBURY NORTH PREMIER INN
PEARCE WAY, SALISBURY
SP1 3GU

Drawing
Cycle stands

Scale
1:25 @ A3

Date
05/05/26

Drawn
EA

Checked
RW

Drawing No.

Revision

6213-P- 600

Status
PLANNING