


This drawing is the copyright of Axiom Architects. It is for planning application purposes only and may not be reproduced in whole or in part without permission. Drawings lodged for planning approval may be reproduced by the Planning Authority in accordance with the 'Copyright (Material Open to Public Inspection) (Marking of Copies of Plans and Drawings) Order 1990' and must carry the relevant copyright restriction note. Scaling from this drawing should only be carried out from a print at the scale and size specified within the title block. Responsibility for ensuring correct size reproduction remains with the reader.

Notes:


- Proposed Cycle stands: 2 stands  
(4 cycles)
- Proposed cycle stands in total: 6 stands  
(12 cycles)



2no. Sheffield Cycle Stand galvanised - Root Fixed

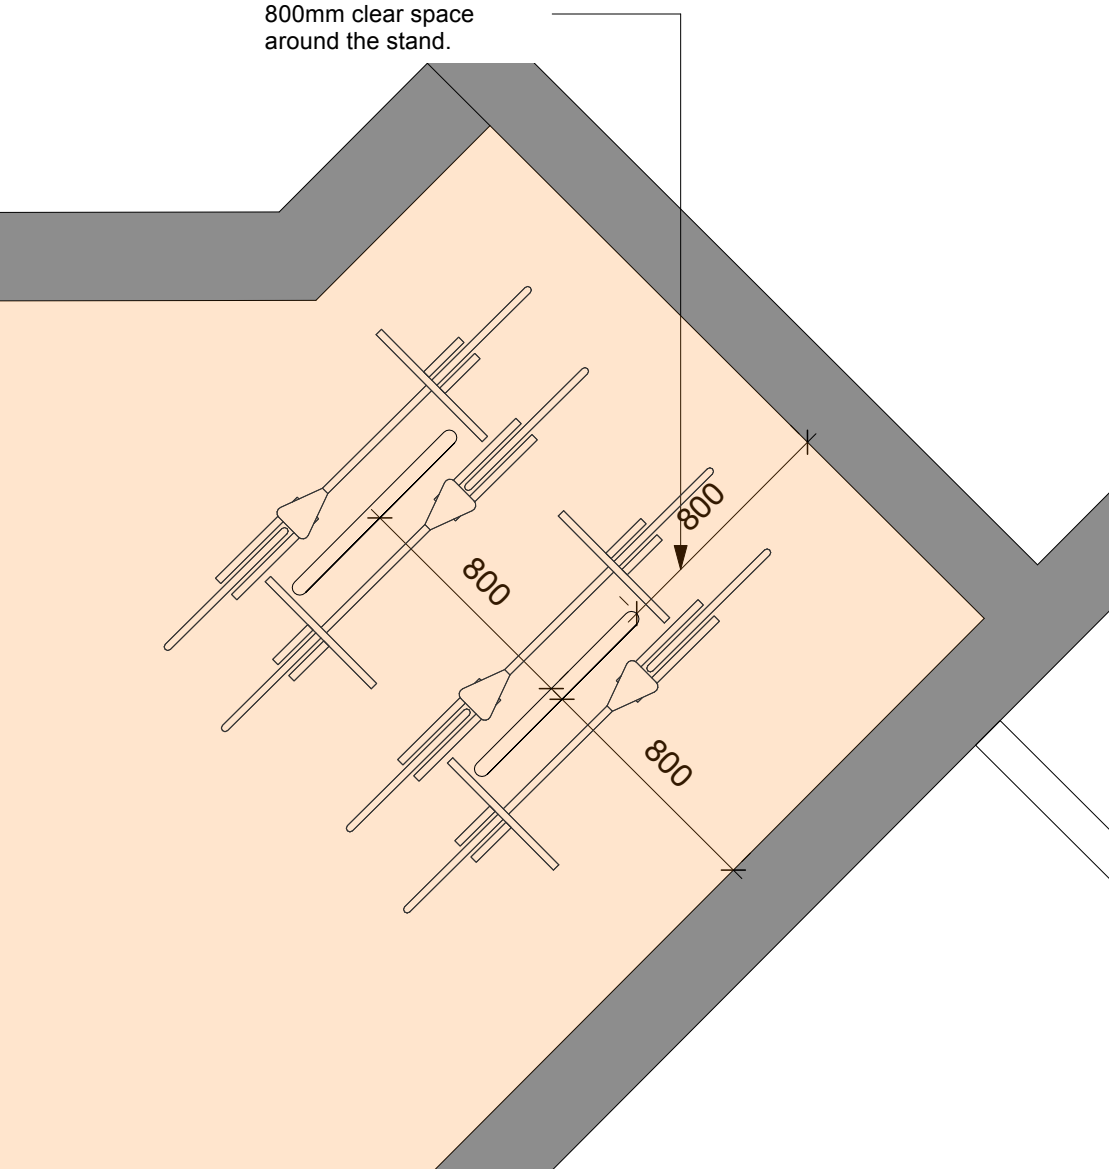

2 Plan  
Scale: 1:25

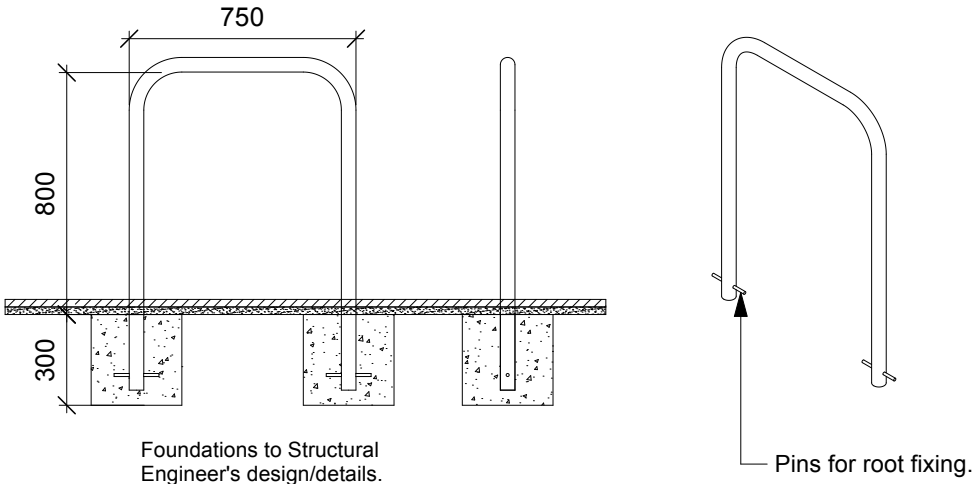

Foundations to Structural Engineer's design/details.

3 Section  
Scale: 1:25

| Rev | Date | Description | By | Chk |
|-----|------|-------------|----|-----|
|-----|------|-------------|----|-----|



**AXIOM  
ARCHITECTS**  
1 Brooklands Yard Southover High Street Lewes East Sussex BN7 1HU  
Tel. 01273 479434 [www.axiomarchitects.co.uk](http://www.axiomarchitects.co.uk)

|         |                                                                 |
|---------|-----------------------------------------------------------------|
| Client  | WHITBREAD GROUP PLC                                             |
| Project | SALISBURY NORTH PREMIER INN<br>PEARCE WAY, SALISBURY<br>SP1 3GU |
| Drawing | Cycle stands                                                    |

|             |          |       |         |
|-------------|----------|-------|---------|
| Scale       | Date     | Drawn | Checked |
| 1:25 @ A3   | 05/05/26 | EA    | RW      |
| Drawing No. | Revision |       |         |
| 6213-P-     | 601      |       |         |
| Status      | PLANNING |       |         |